

Proposed Front (North) Elevation (Scale 1:100)



Proposed Rear (South) Elevation (Scale 1:100)

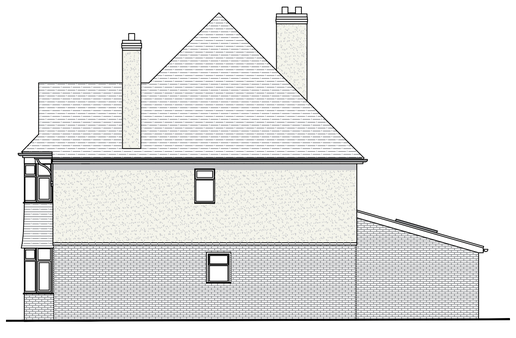

Proposed Side (East) Elevation (Scale 1:100)



Proposed Side (West) Elevation (Scale 1:100)

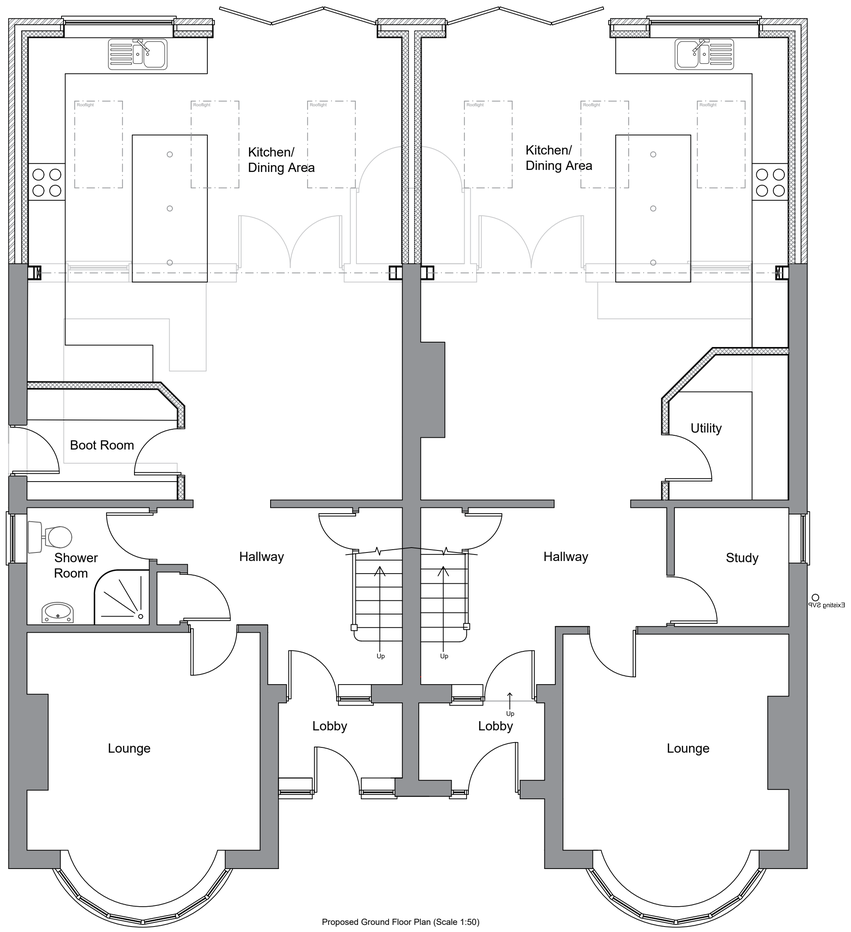

Proposed Ground Floor Plan (Scale 1:50)

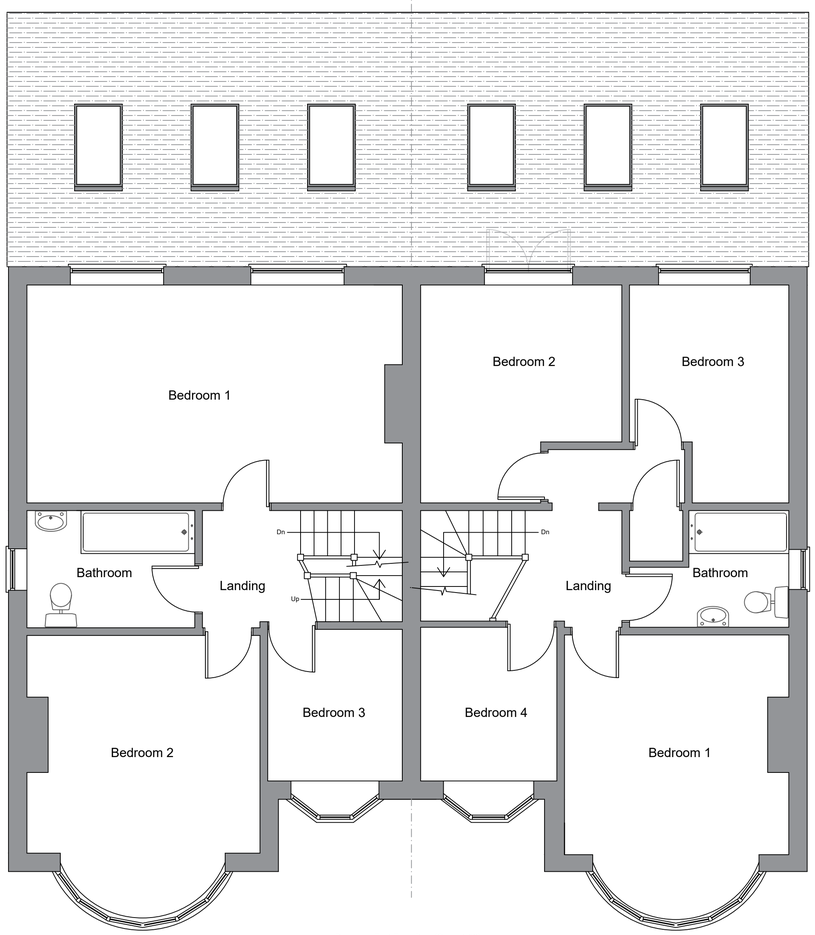

Proposed First Floor Plan (Scale 1:50)

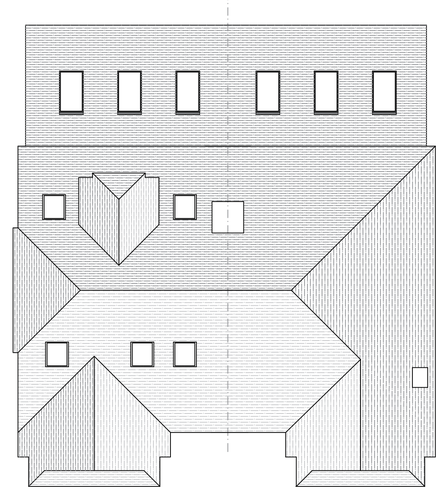

Proposed Roof Plan (Scale 1:100)

Scale Bar (1:100)

0m 5m 10m

Scale Bar (1:50)

0m 5m

revisions

DOWNSVIEW
ASSOCIATES
Chartered Surveyors

Little Acorns, Hampers Lane, Storrington, West Sussex, RH20 3HZ
Tel: 01903 746201 Mob: 7525 844665
Email: mail@downsview.downsview.co.uk

RICS

address
186 & 188 Upper Shoreham Road
Shoreham By Sea
West Sussex

project
Proposed Rear Extension to 186 & 188 Upper Shoreham Road

title
Proposed Layouts and elevations

scale: As noted @ A2
date: Oct 2022
revision:

drawing number
2022.357.02