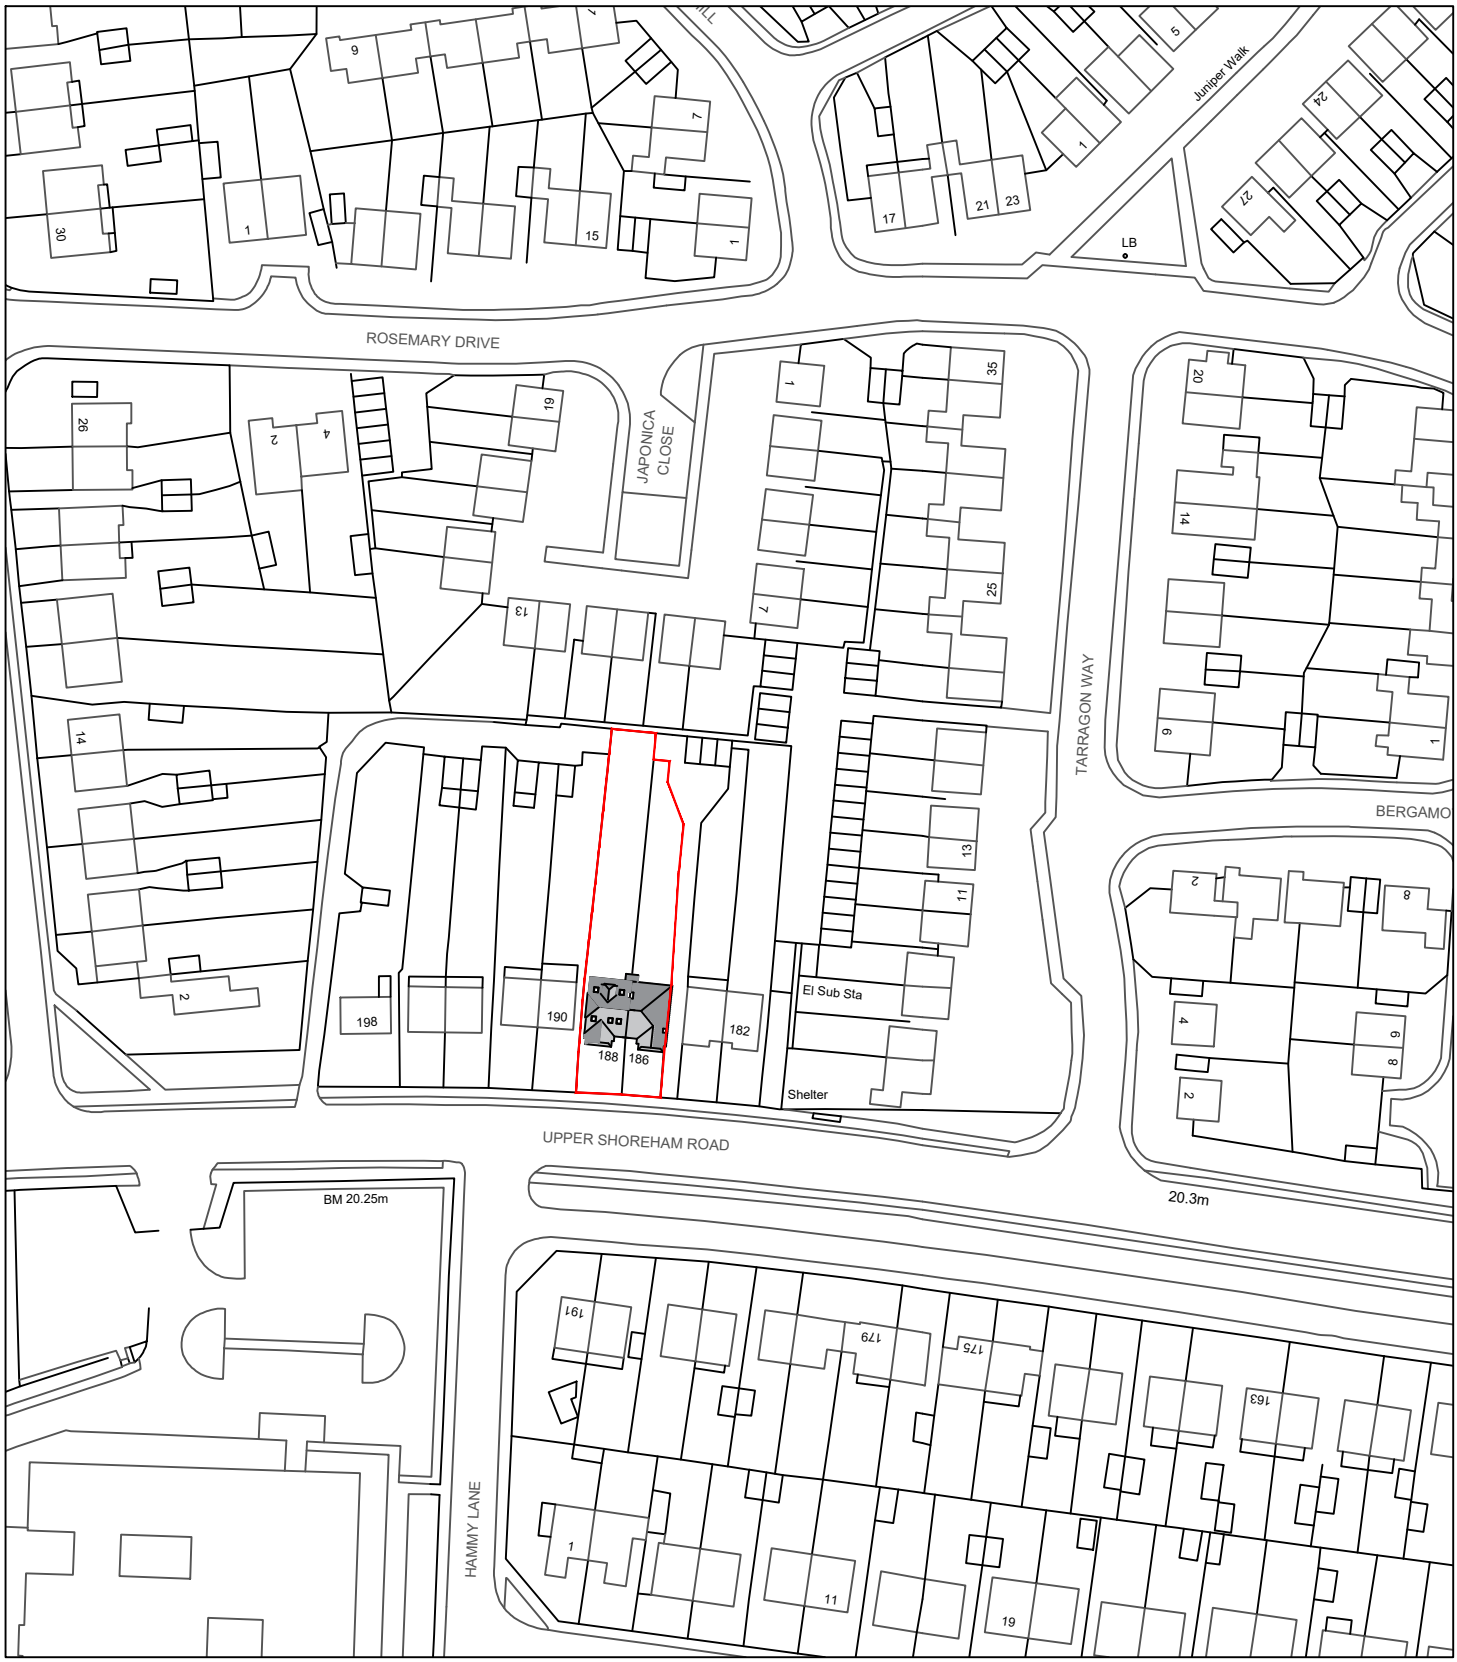

Scale Bar (1:1250)

Revision:

address
186 & 188 Upper Shoreham Road, Shoreham By-Sea,
West Sussex

project
Proposed Rear Extension to 186 & 188 Upper Shoreham Road

title
Existing Location Plan

scale	date	dwg no.	revision
1:1250 on A4	Oct 2022	2022.357.03	

DOWNSVIEW ASSOCIATES
Chartered Surveyors

Little Acorns
Hampers Lane
Storrington
West Sussex
RH20 3HZ

Tel: *01903 746367*
Mob: *07525 844965*

Email:
mail@downsview-surveyors.co.uk

RICS