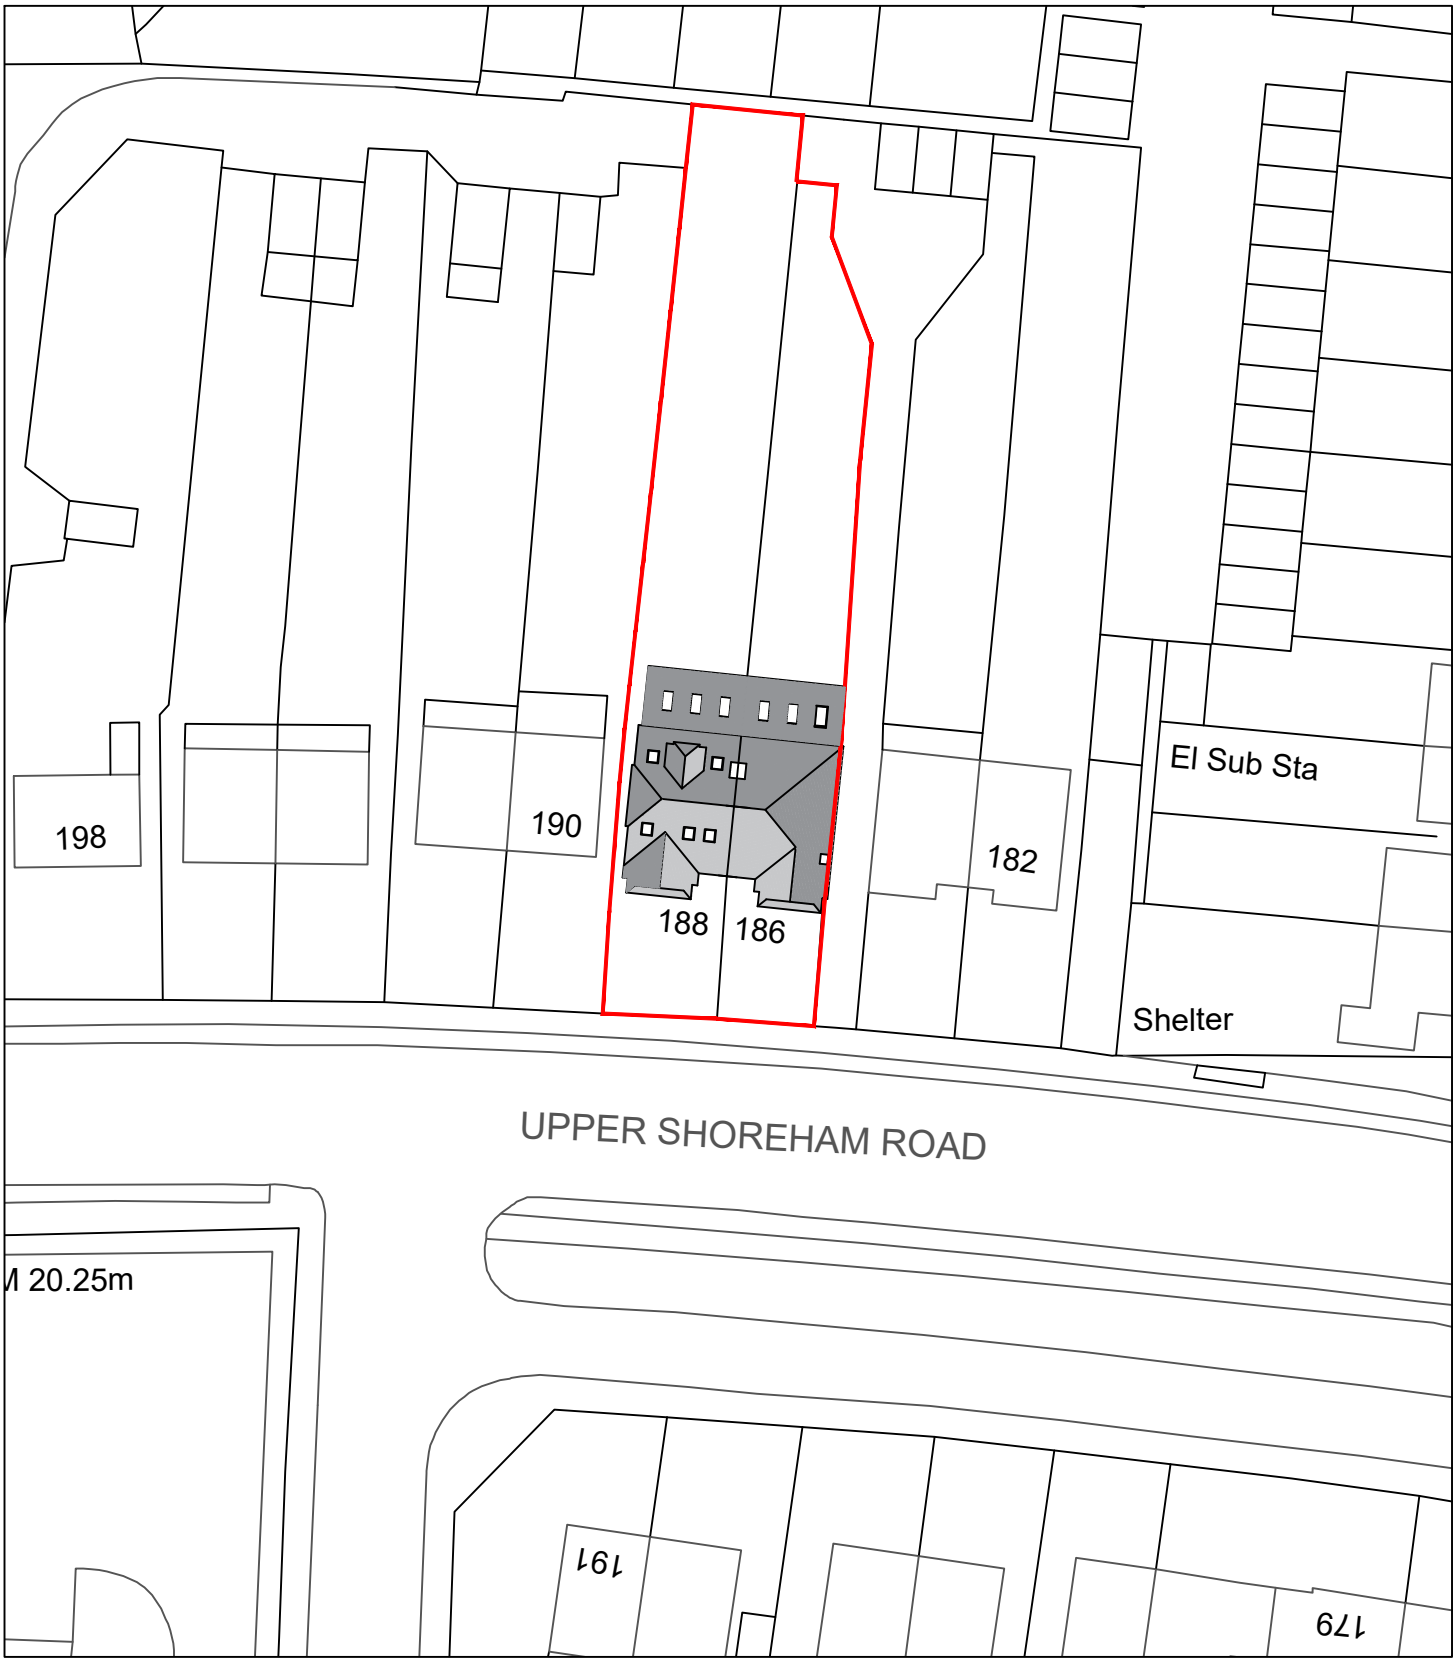

Scale Bar (1:500)

0m 10m 20m 30m 40m 50m

N

Revision:

address
186 & 188 Upper Shoreham Road, Shoreham By-Sea,
West Sussex

project
Proposed Rear Extension to 186 & 188 Upper Shoreham Road

title
Proposed Block Plan

scale	date	dwg no.	revision
1:500 on A4	Oct 2022	2022.357.04	

DOWNSVIEW
ASSOCIATES
Chartered Surveyors

Little Acorns
Hampers Lane
Storrington
West Sussex
RH20 3HZ

Tel: 01903 746367
Mob: *07525 844965*

Email:
mail@downsview-surveyors.co.uk

RICS