
No.9 THE STREET, SHOREHAM BY SEA, BN43 5NJ

JULY 2022
Drawing Number 443/ 10A planning
Rev A: pleached hornbeams added
Rev B: pleached hornbeams removed and existing poplar trees shown pollarded

PROPOSED POLLARDING OF 2 X POPLAR TREES ON THE NORTH-WEST BOUNDARY OF THE SITE AND LAUREL HEDGING ON THE SOUTH EAST SIDE OF THE SITE AND REPLACEMENT WITH COPPER BEECH HEDGING (WHERE SHOWN). AMENDMENT TO PLANNING CONDITION 06 OF PLANNING PERMISSION AWDM/1180/21

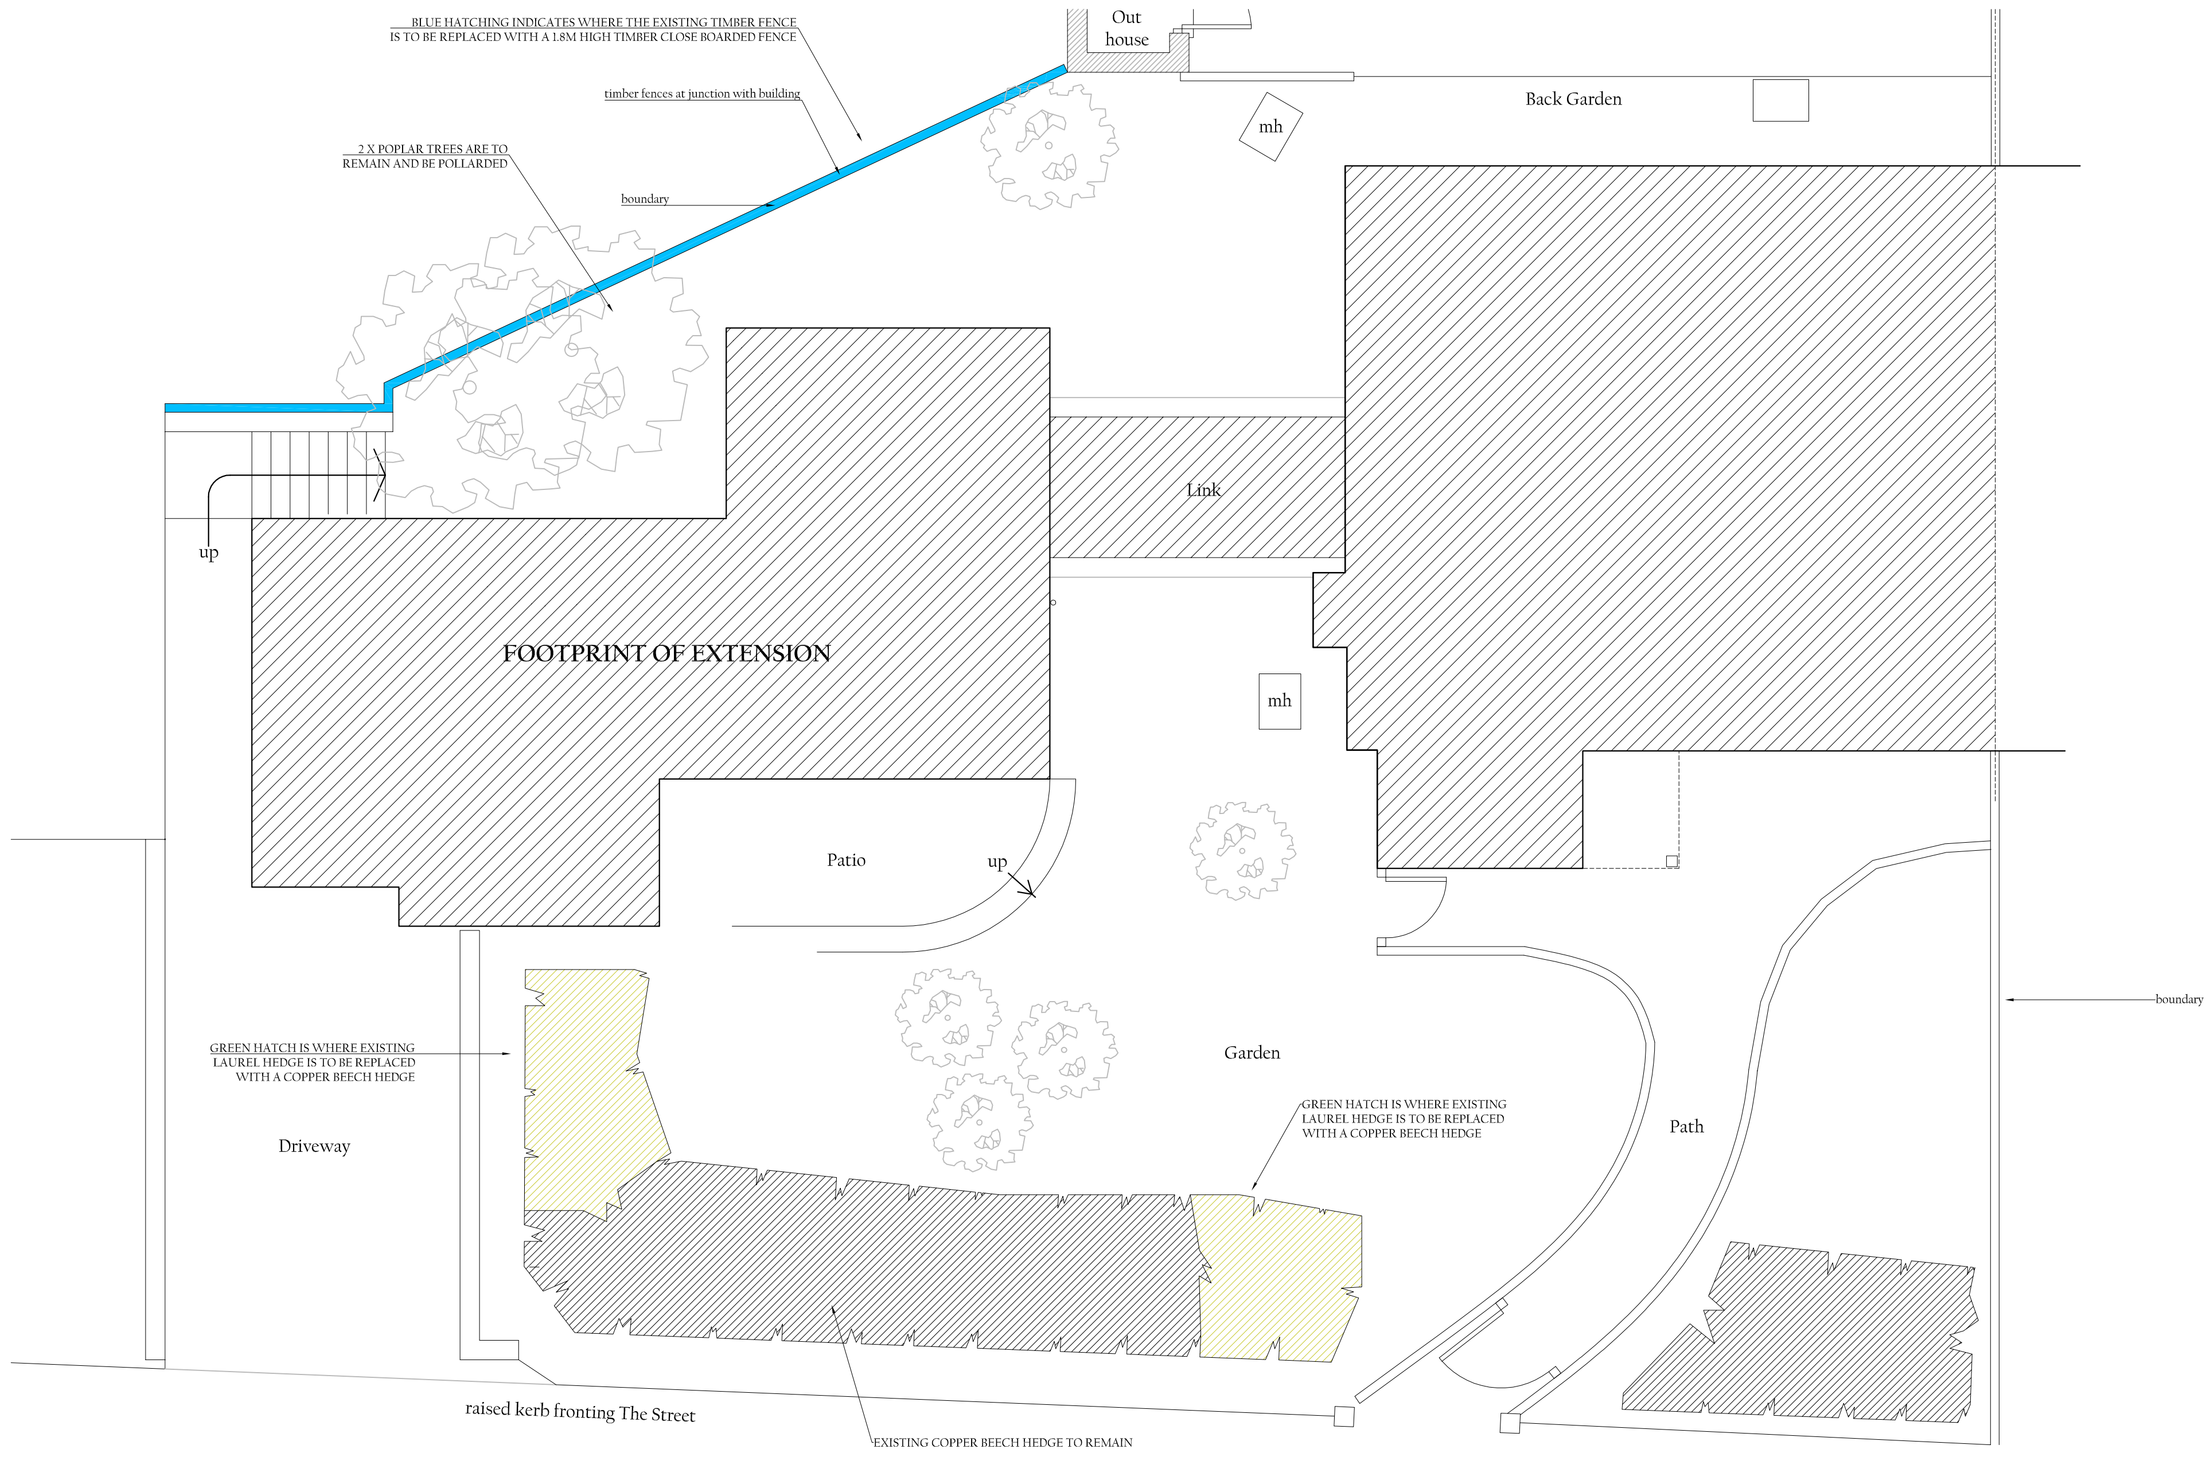

PROPOSED SITE PLAN 1:50





SCALE BAR 1:50

JAMES BRECKELL : ARCHITECT : ARB : RIBA

89 Old Fort Road, Shoreham by Sea, West Sussex, BN43 5HA Tel 07733 268 297, Email: james@breckell.co.uk