10 Hammy Way (UPDATED)

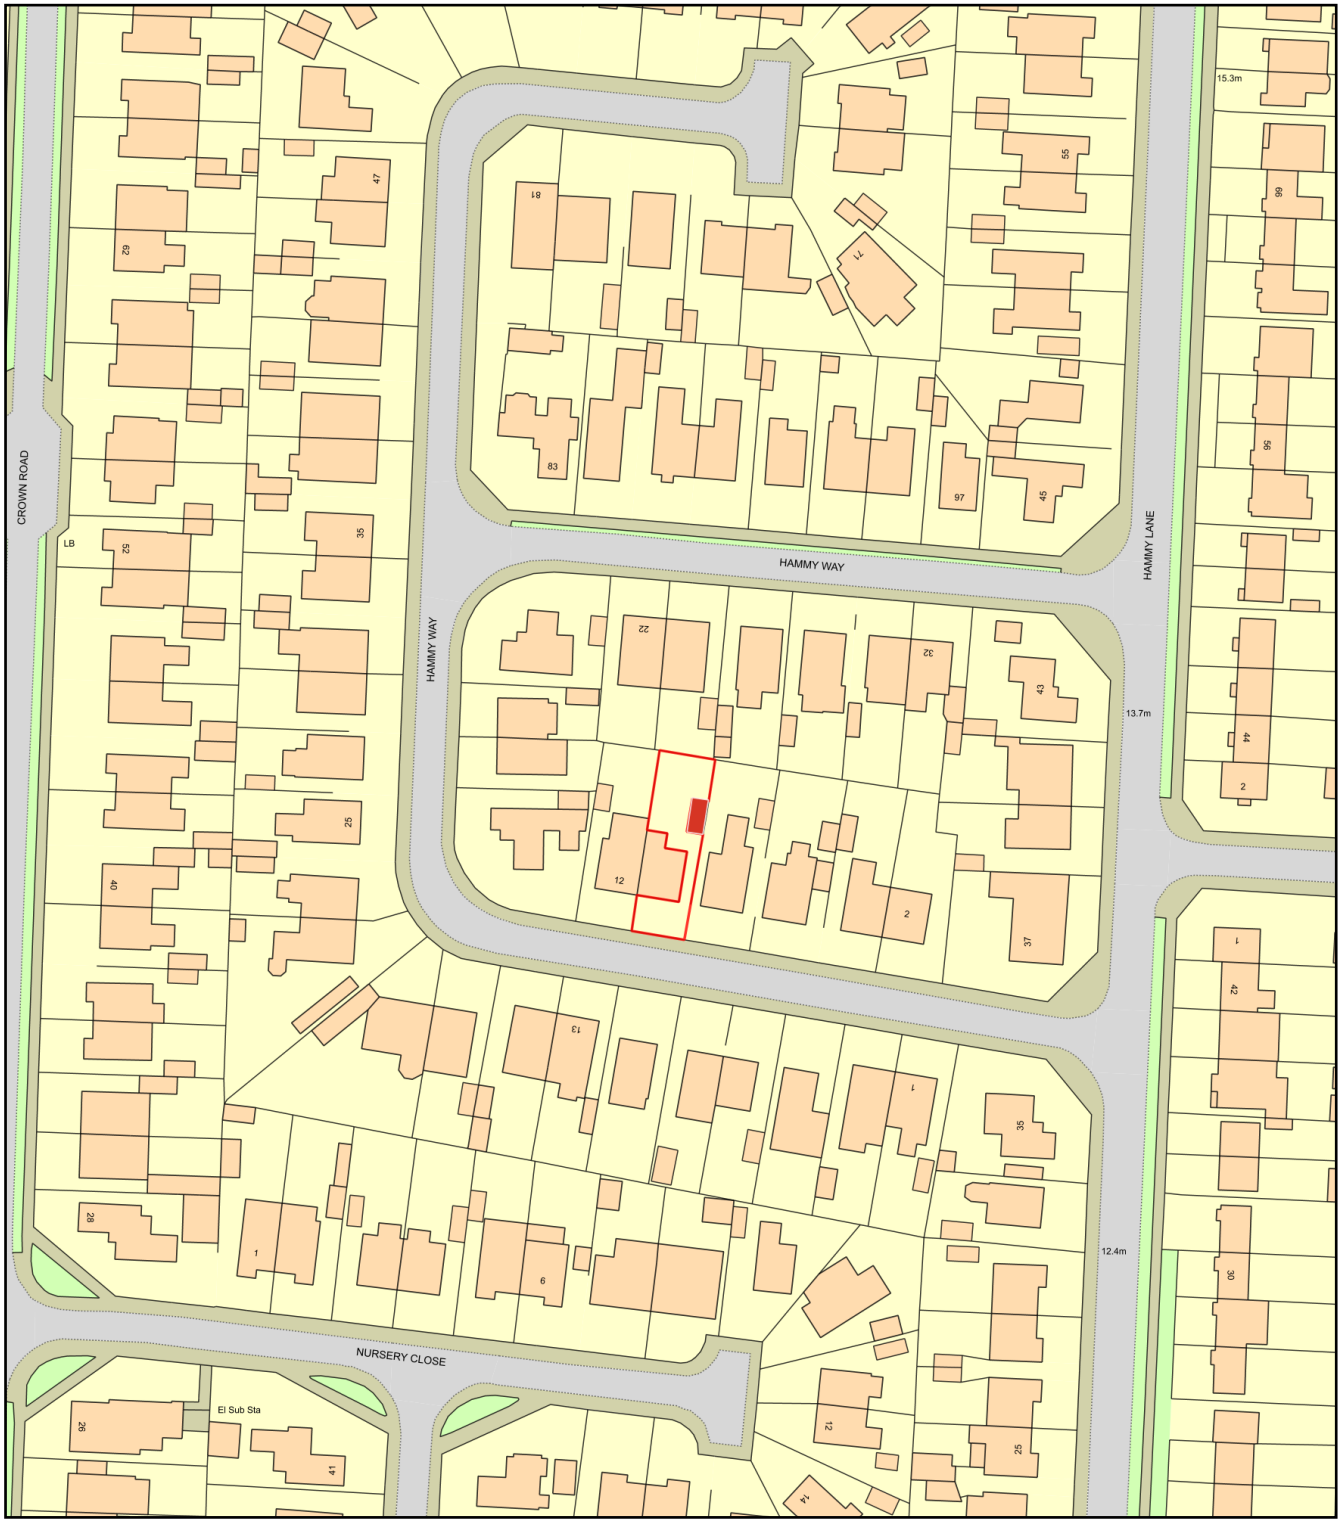

0 50
Metres

N

ReQuestaPlan

Plan Produced for: Newton

Date Produced: 21 Oct 2022

Plan Reference Number: TQRQM22294124257624

Scale: 1:1250 @ A4

© Crown copyright and database rights 2021 OS 100042766