66, Underdown Road

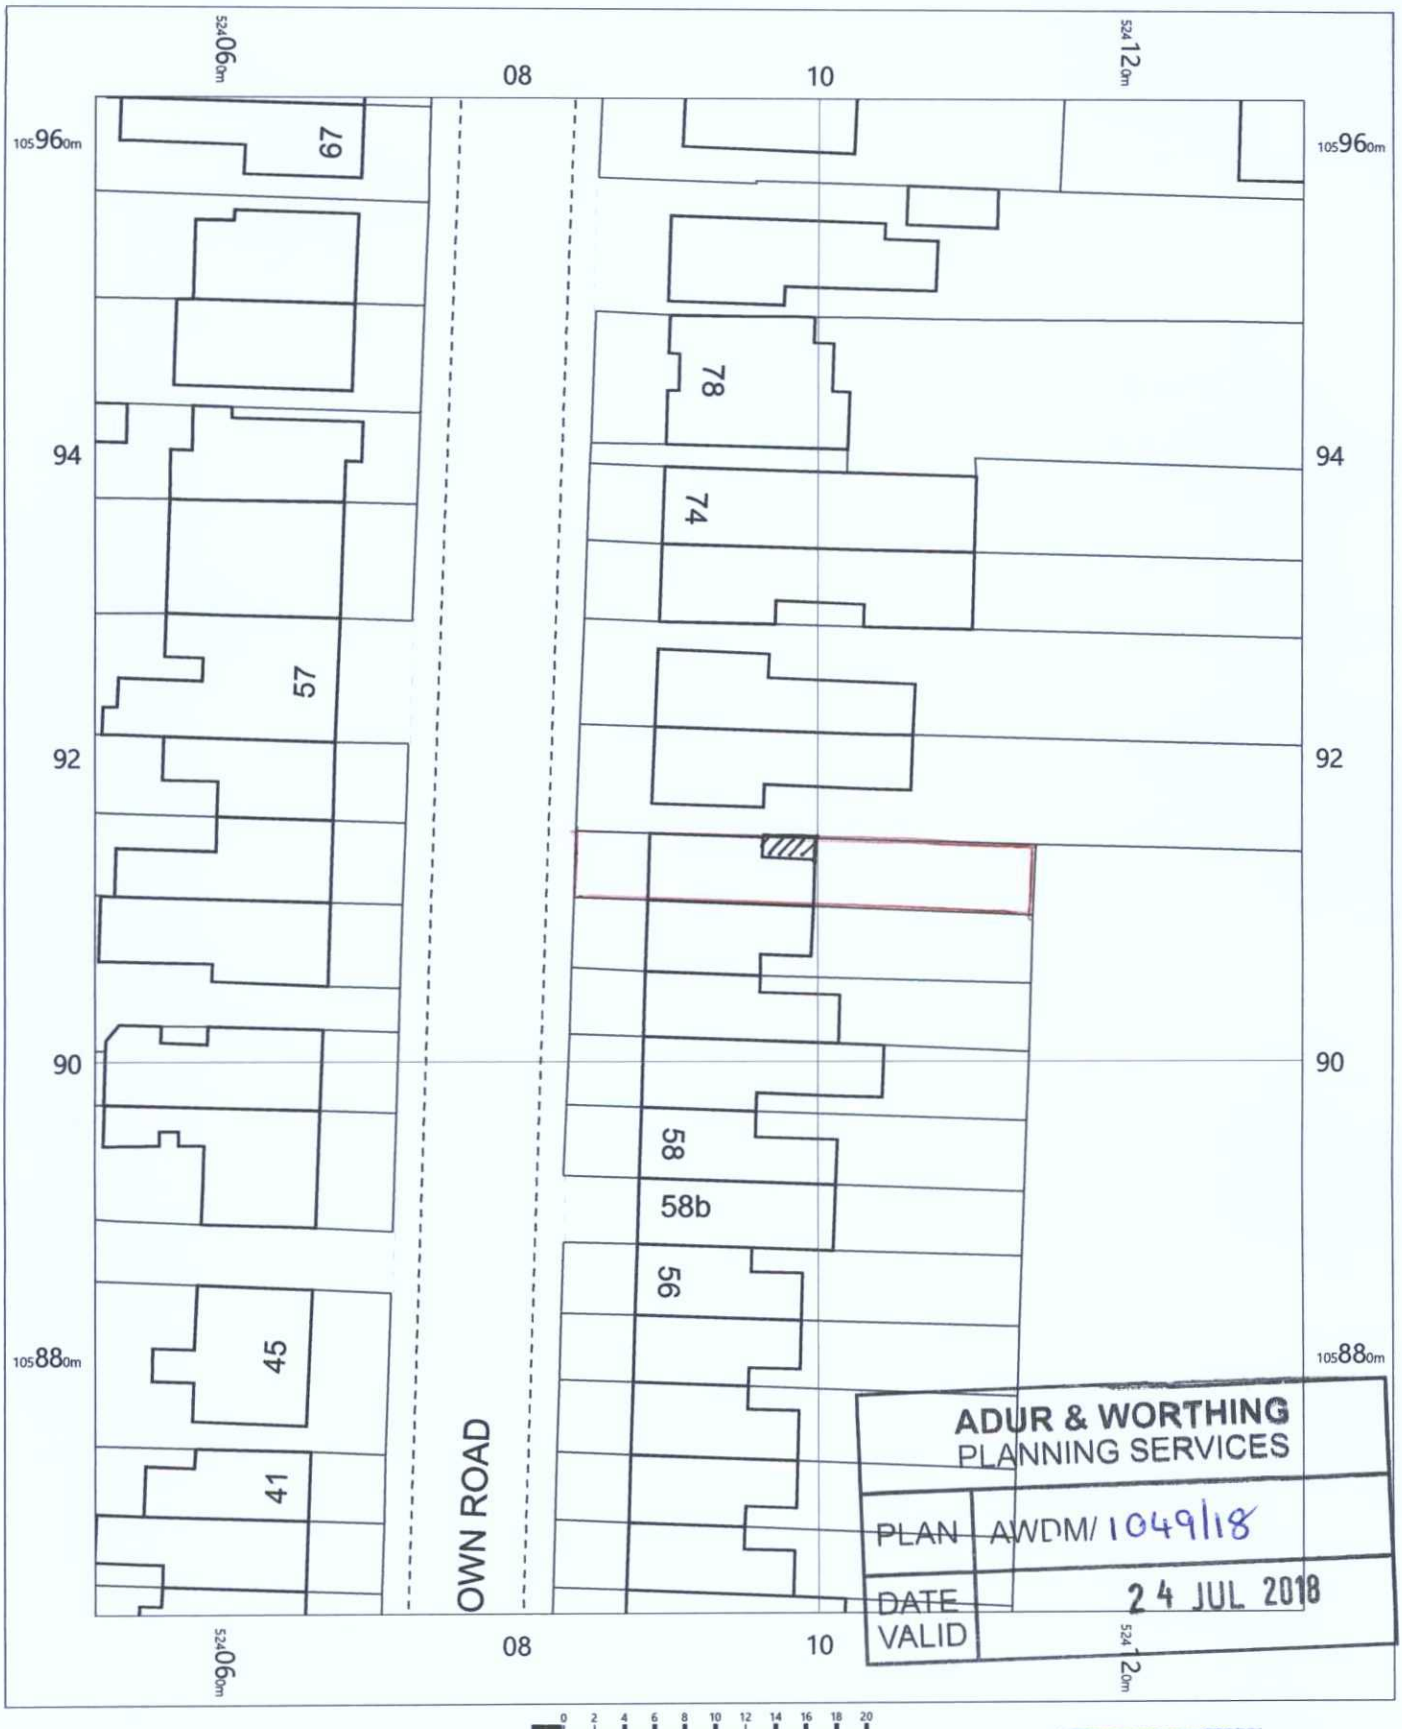

ADUR & WORTHING
PLANNING SERVICES

PLAN AWDM/1049/18

DATE VALID 24 JUL 2018

RECEIVED
09 JUL 2018

66, Underdown Road,
Southwick,
Brighton,
East Sussex,
BN42 4HL

OS MasterMap 1250/2500/10000 scale
Tuesday, June 19, 2018, ID: MDP-00720856
www.mapdataportal.co.uk

1:500 scale print at A4, Centre: 524092 E, 105913 N

©Crown Copyright Ordnance Survey. Licence no. 100019980

OS Data

MAPS@ Aworth
SURVEY CONSULTANTS