

2 LOCATION PLAN
1 : 1250


0m 10m 20m 30m 40m 50m

VISUAL SCALE 1:500 @ A3

0m 25m 50m 75m 100m 125m

VISUAL SCALE 1:1250 @ A3

North

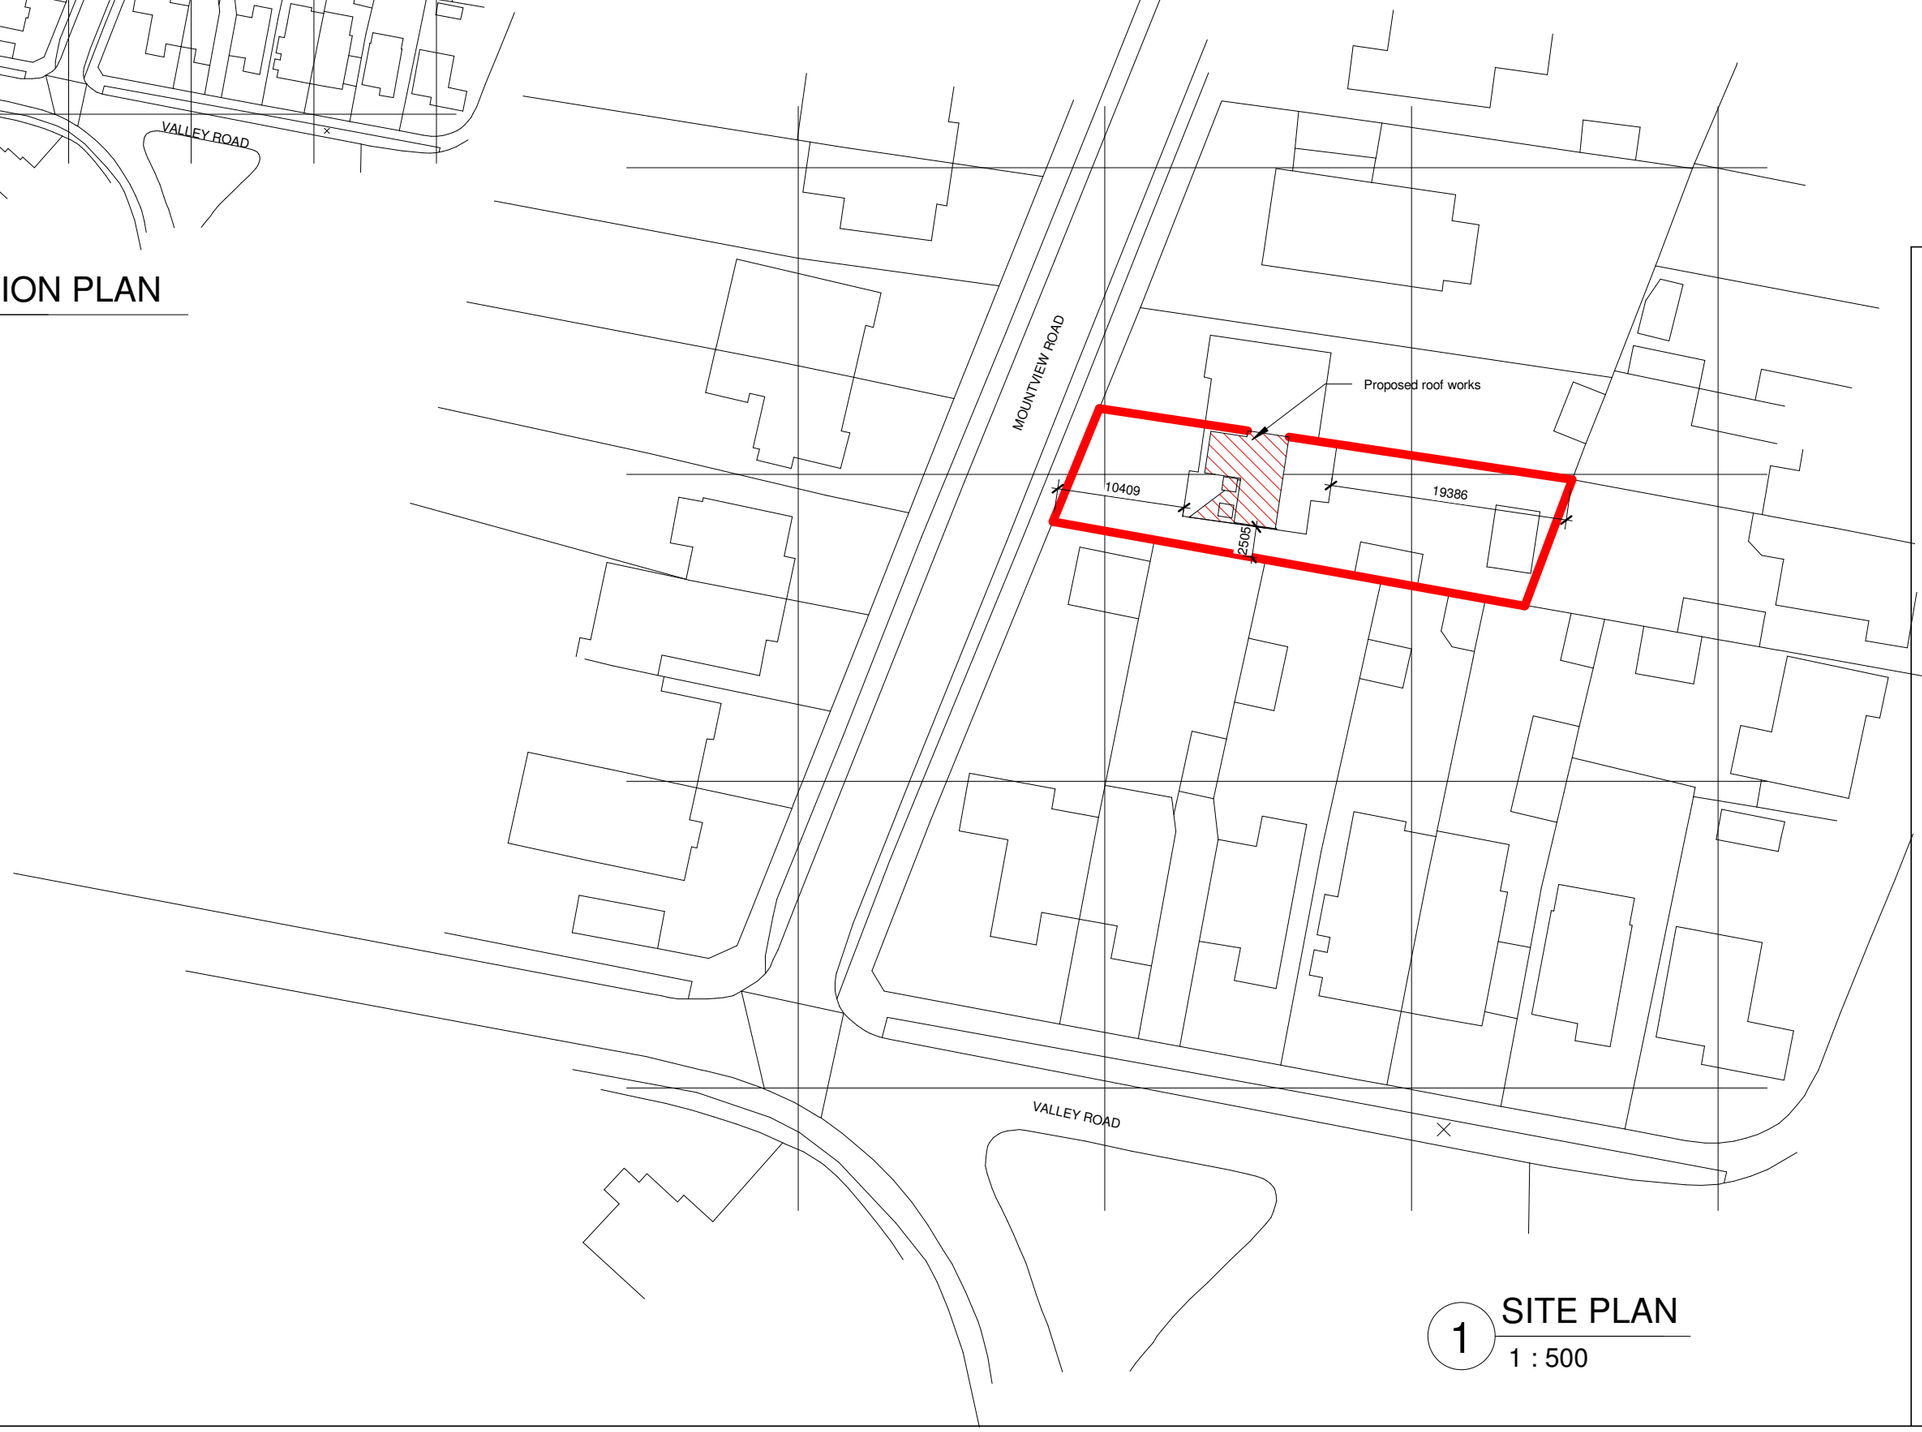

1 SITE PLAN
1 : 500

KRONA DESIGN
ARCHITECTURAL DESIGN & DRAFTING
4 Union Place | Worthing | BN11 1LG
info@kronadesign.co.uk | kronadesign.co.uk
Tel: 01903 256150 Mob: 07827 994111

PROJECT
Loft Conversion - OPTION B

ADDRESS
1 Mountview Road
Sompting
West Sussex

TITLE
Site & Location Plan

CLIENT
Mr & Mrs Goddard

DRAWN	STATUS	DATE
JLB	Design	15/07/22

SCALE (@ A3)	PROJECT NUMBER
As indicated	KD.1344

DRAWING NUMBER	REV
A.001	A

© KRONA DESIGN