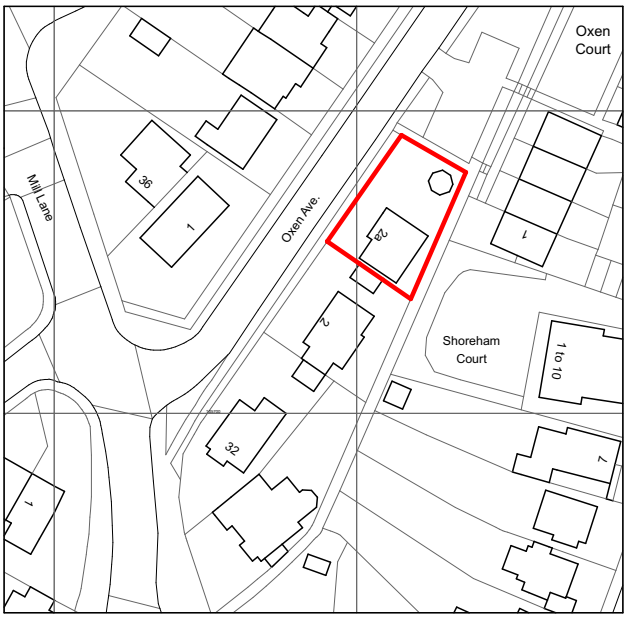


Ordnance Survey, (c) Crown Copyright 2023. All rights reserved. Licence number 100022432

Scale 1:1250

10 0 10 20 30 40 50m

MGI ARCHITECTURE

Client

JONATHAN JOUANIDES

Drawing Title

LOCATION PLAN

Drawing Scale

1:1250 @A4

Drawing ID

PL-01

Revision

North

2A OXEN AVENUE

SHOREHAM-BY-SEA, WEST SUSSEX, BN43 5AF

© This drawing remains the property of MGI Architecture ltd. and shall not be copied without prior written consent.

All dimensions to be checked on site and any discrepancies to be reported before work commences.