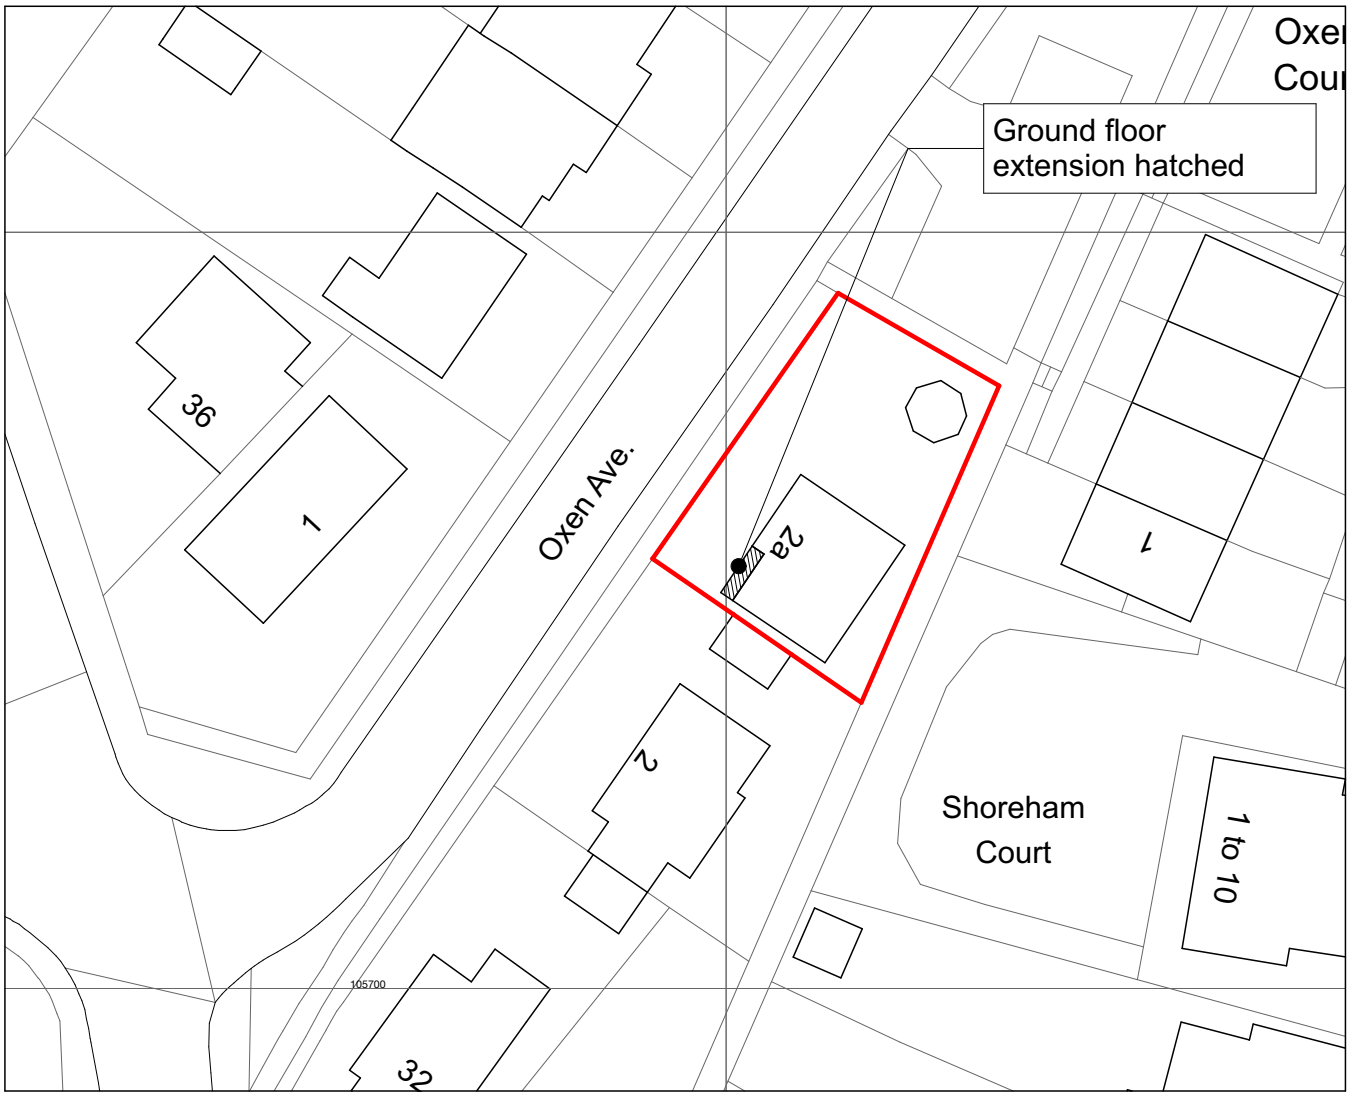


Scale 1:500
5 0 5 10 15 20 25m

MGI ARCHITECTURE

Client
JONATHAN JOUANIDES

Drawing Title
PROPOSED BLOCK PLAN

Drawing Scale
1:500 @A4

Drawing ID
PL-02

Revision

North

2A OXEN AVENUE

SHOREHAM-BY-SEA, WEST SUSSEX, BN43 5AF

© This drawing remains the property of MGI Architecture ltd.
and shall not be copied without prior written consent.

All dimensions to be checked on site and any discrepancies
to be reported before work commences.