0m 2m 4m 6m 8m 10m

VISUAL SCALE 1:100 @ A2

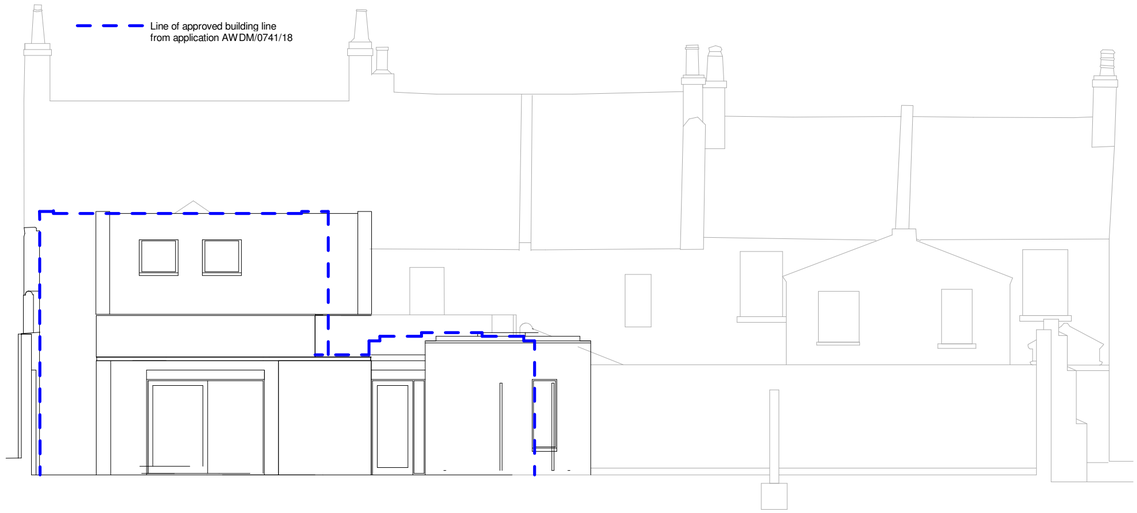

1 PROPOSED ELEVATION FACING WEST

1 : 100

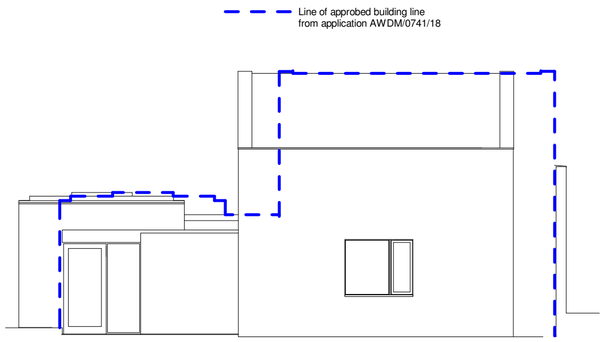

2 PROPSOED ELEVATION FACING EAST

1 : 100

Rev	Description	Date

KRONA DESIGN
ARCHITECTURAL DESIGN & DRAFTING
4 Union Place | Worthing | BN11 1LG
info@kronadesign.co.uk | kronadesign.co.uk
Tel: 01903 256150 Mob: 07827 994111

PROJECT

Proposed Development

ADDRESS

10 John Street
Shoreham-by-Sea
West Sussex

TITLE

Proposed West & East Elevations

CLIENT

Windmill Construction

DRAWN	STATUS	DATE
JLB	Planning	20/10/22

SCALE (@ A2)	PROJECT NUMBER
1 : 100	KD.1383

DRAWING NUMBER	REV
A.200	A

© KRONA DESIGN