

Existing North East Elevation
Scale: 1:100

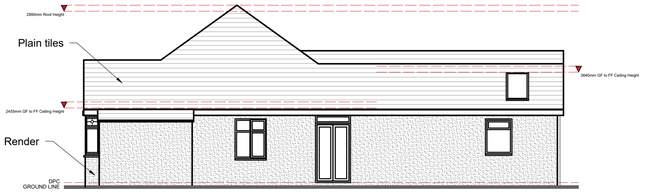

Existing North West Elevation
Scale: 1:100

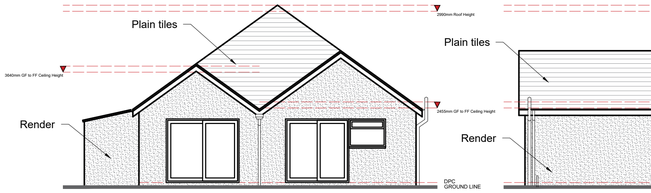

Existing South West Elevation
Scale: 1:100

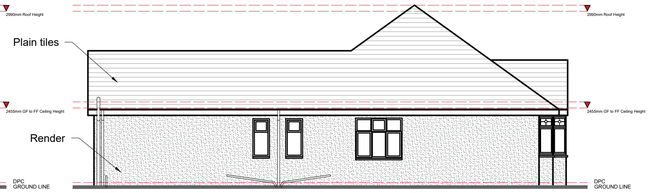

Existing South East Elevation
Scale: 1:100

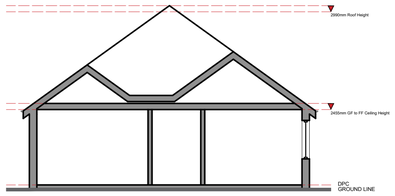

Existing Section A-A
Scale: 1:100

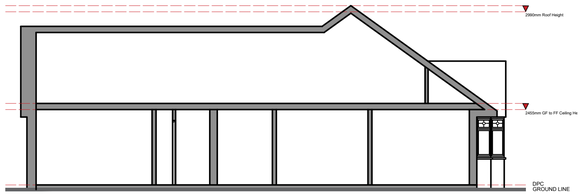

Existing Section B-B
Scale: 1:100

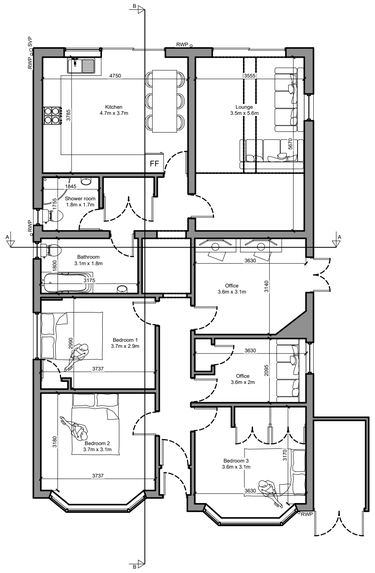

Existing Ground Floor Plan
Scale: 1:100

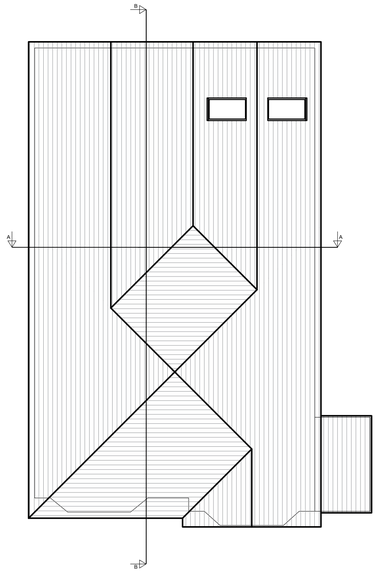

Existing Roof Plan
Scale: 1:100



Block Plan
Scale: 1:500



Location Plan
Scale: 1:1250

SITE PHOTOS





METERS @ 1:50 | METERS @ 1:100 | METERS @ 1:200 | METERS @ 1:500 | METERS @ 1:1250

NOTE:

This drawing is to be read in conjunction with the Construction Notes and Structural Engineer's details.

The Contractor is responsible for all setting out and must check levels and dimensions on site before ordering materials or commencing work.

Refer to written dimensions only. Do not scale from drawings, except for the purposes of Planning assessment.

The Architect is to be immediately notified of any omissions or discrepancies.

Building work should not commence until all statutory approvals have been granted, i.e. Planning, Building Control, etc.

If a public sewer is discovered, consent to 'Build-over/Close-to' may be required from the Water Authority.

PARTY WALLS:

Work to Party Walls (including insertion of flashings, beam bearings, etc) are subject to Party Wall agreements with neighbours and are to be arranged by the Client in accordance with the Party Wall Act (i.e. Providing two months written notice)

Below ground drainage - Surface Water
Below ground drainage - Foul Water
Discharge pipes
Existing structure
Proposed structure
Removed structure
Section line

Revision:	Date:	Details:	Initials:

These drawings and designs are the property of Shear Architectural Design Ltd and must not be copied, retained, or used without prior written consent. © Copyright

SHEAR ARCHITECTURAL
CREATE INSPIRE ENHANCE

Unit 6 Riverside Business Centre,
Brighton Road,
Shoreham-by-Sea
BN43 6RE

07881 656512
info@sheararchitecturaldesign.co.uk
www.sheararchitecturaldesign.co.uk

PROJECT:
28 Downsway, Southwick,
Brighton BN42 4WB

DRAWING TITLE:
Loft extension

NORTH

DATE:	29/03/2023
SCALE:	Various @ A1
DRAWN:	SC
CHECKED:	DS
SHEET	OF

FOR APPROVAL

PROJECT NUMBER:	DRAWING NUMBER:	REVISION:
23/023	SY1	