ADUR & WORTHING
PLANNING SERVICES
PLAN AWDM/ 1483/14
DATE VALID 17 NOV 2014

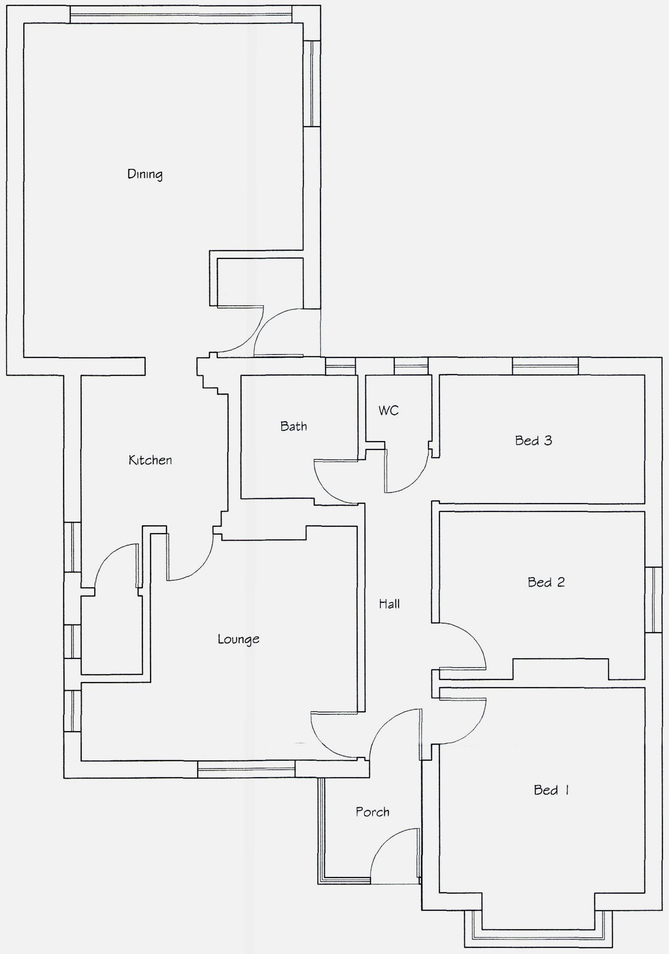

Existing Ground Floor Plan

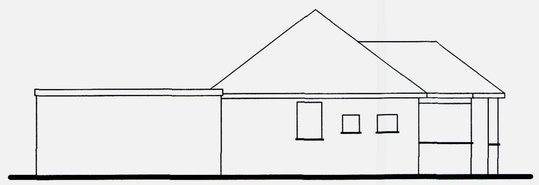

Existing Side Elevation



Existing Rear Elevation

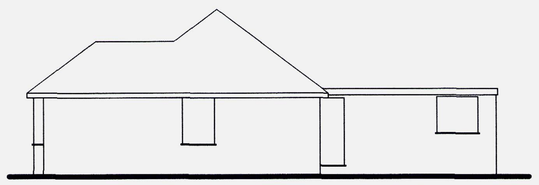

Existing Side Elevation

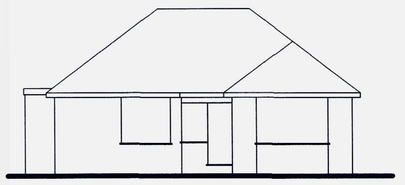

Existing Front Elevation

Tony Rogers
Building Consultants
Address: 40 Dawn Crescent, Upper Beeding
West Sussex, BN44 3WH
Telephone: 01903 815225 Fax: 01903 815225

Rev.	Date:	Revision Description:

Client: Mrs A Whitehead

Address: 25 Riverside Road
Shoreham-by-Sea
West Sussex
BN43 5RB

Project: Proposed rooms in roof with enlarged roof

Scale: 1:50 1:100
Paper Size A1

Date: January 2011

Drawing No: 12/717/01

Drawn By: AWR

Revision: