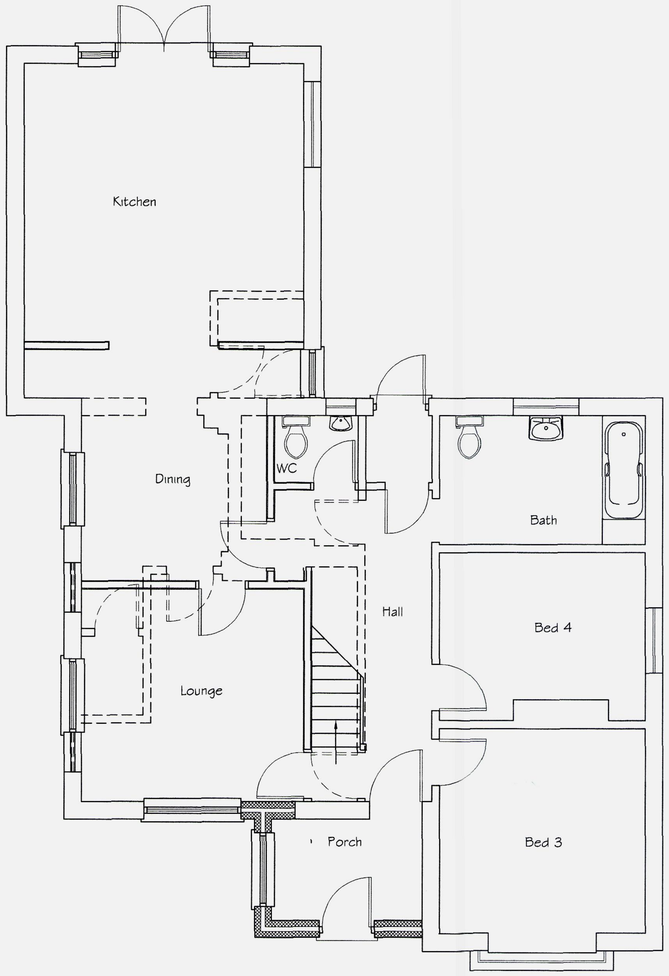

Proposed Ground Floor Plan

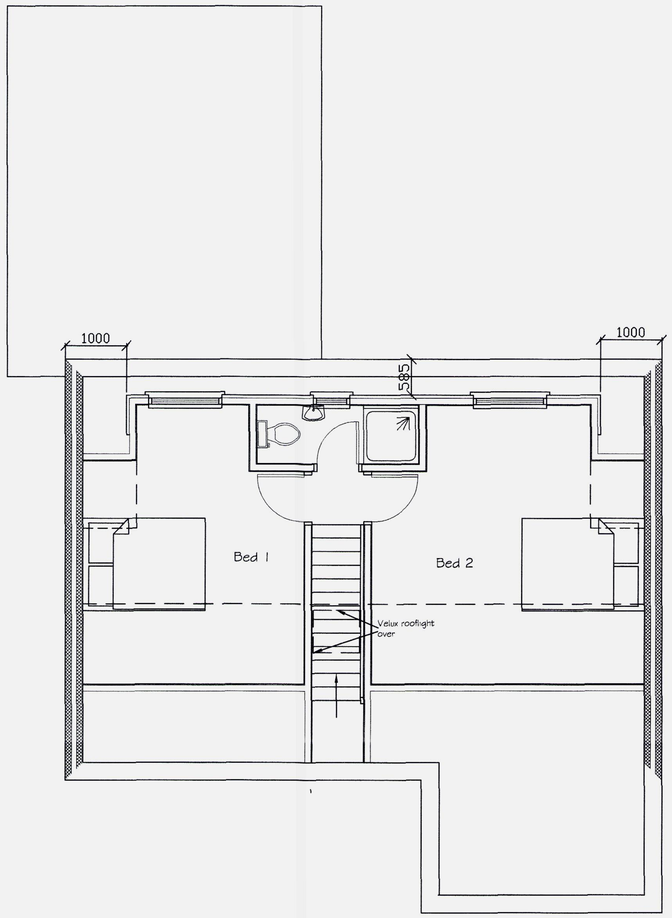

Proposed First Floor Plan

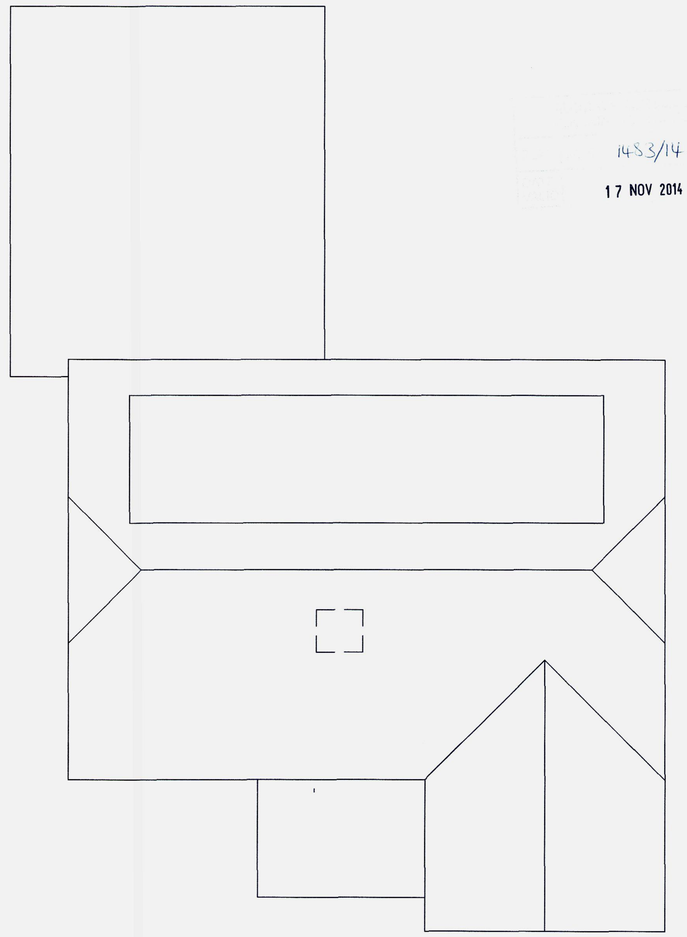

Proposed Roof Plan

1453/14

17 NOV 2014

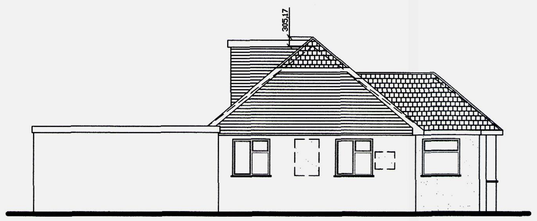

Proposed Side Elevation



Proposed Rear Elevation

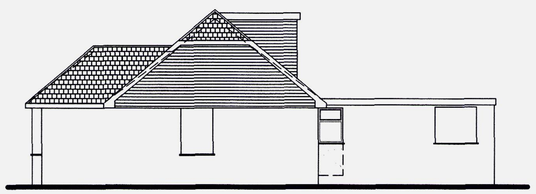

Proposed Side Elevation

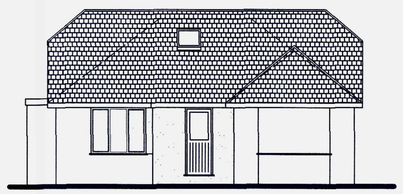

Proposed Front Elevation

Tony Rogers
Building Consultants
Address: 40 Dawn Crescent, Upper Beeding
West Sussex, BN44 3WH
Telephone: 01903 815225 Fax: 01903 815225

Rev.	Date:	Revision Description:
A	Feb 2012	Dormer reduced in depth & width
B	July 2014	Dormer reduced in width & others

Client: Mrs A Whitehead

Address: 25 Riverside Road
Shoreham-by-Sea
West Sussex
BN43 5RB

Project: Proposed rooms in roof with enlarged roof

Scale: 1:50 1:100
Paper Size A1

Date: January 2011

Drawing No: 12/717/02

Drawn By: AWR

Revision: B