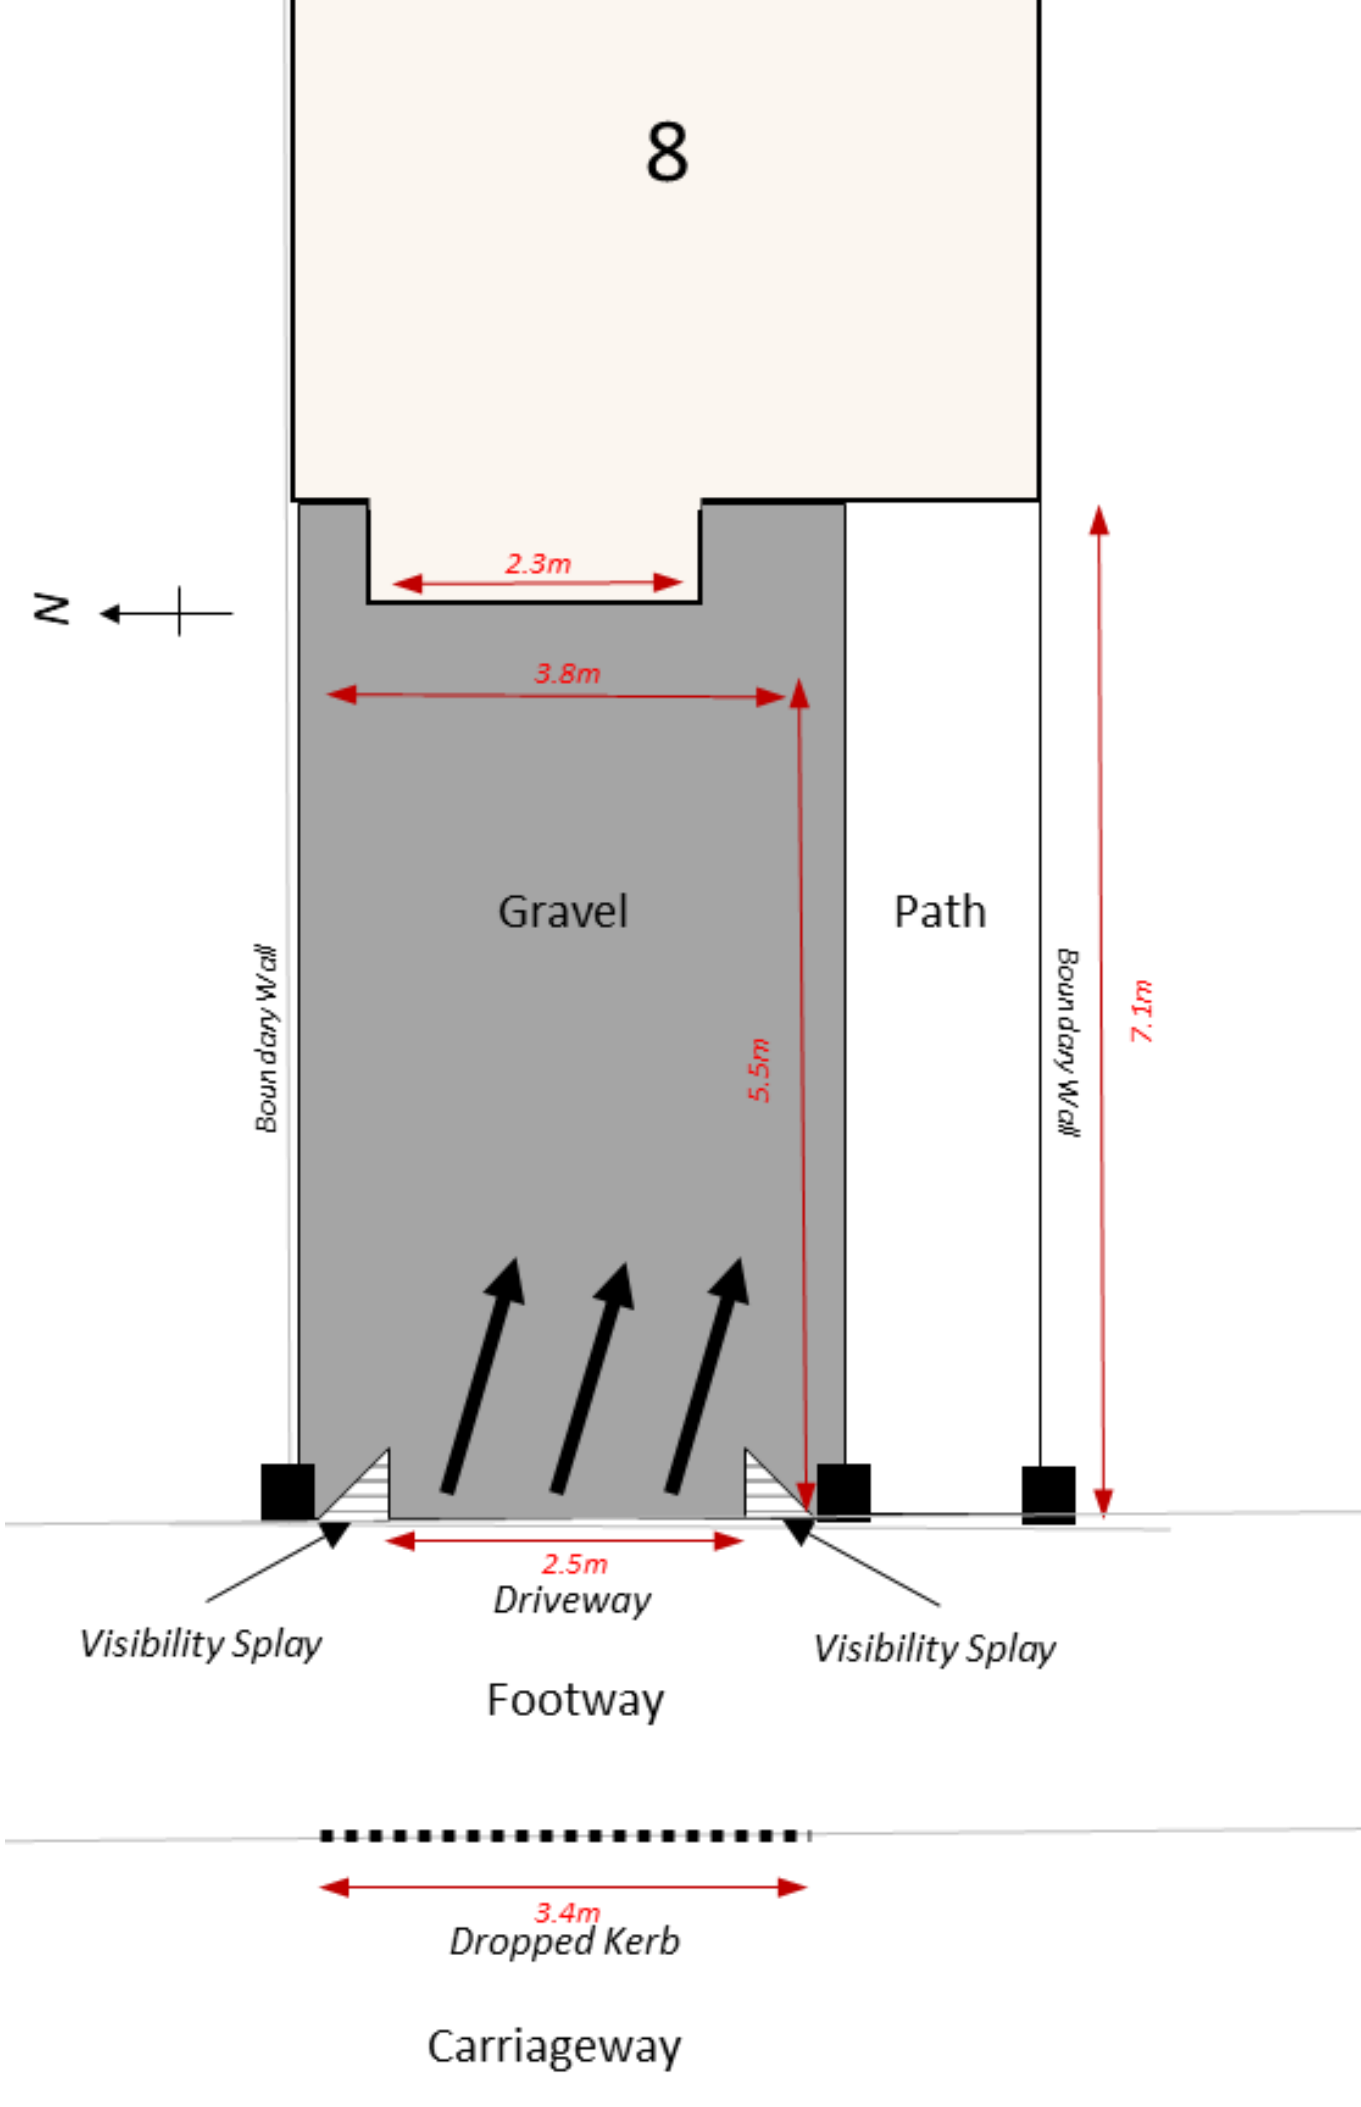
8
N
2.3m
3.8m
Gravel
Path
Boundary Wall
5.5m
Boundary Wall
7.1m
2.5m
Driveway
Visibility Splay
Visibility Splay
Footway
3.4m
Dropped Kerb
Carriageway