
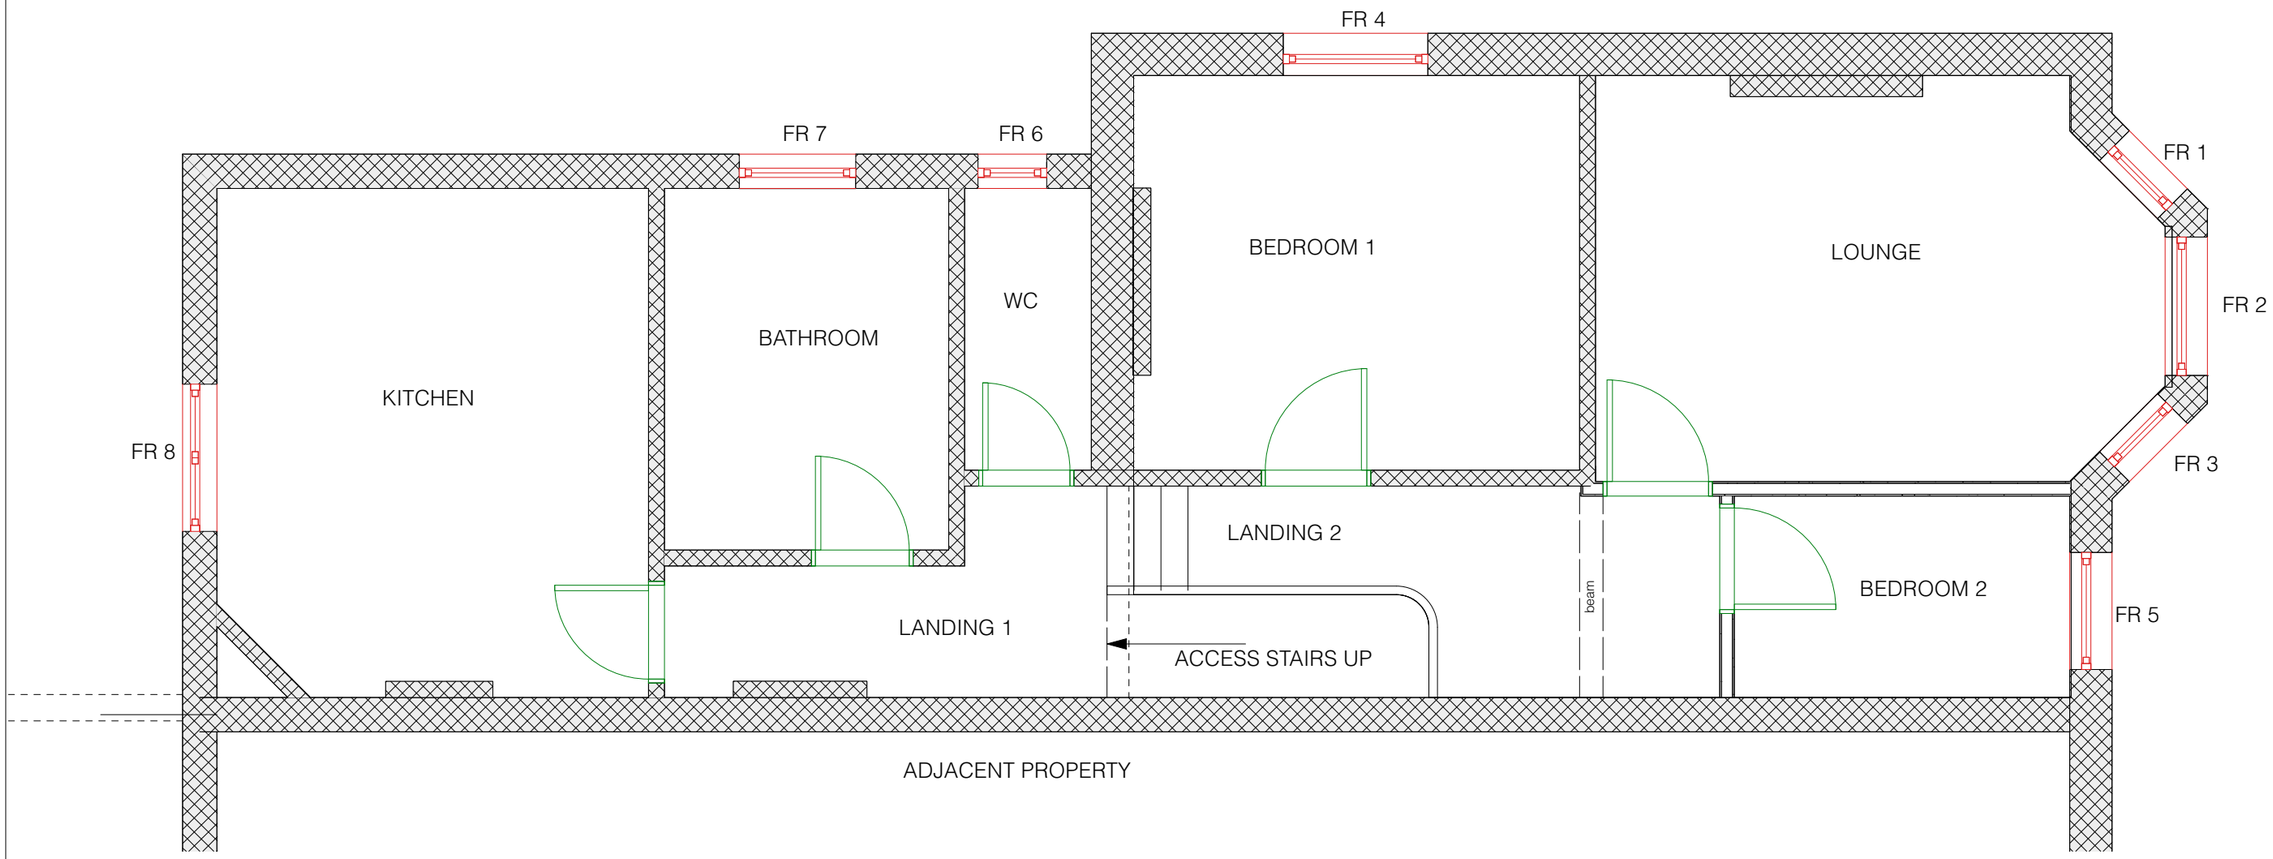


EXSITING FIRST FLOOR FLAT SHOWING WINDOWS BEING REPLACED IN RED

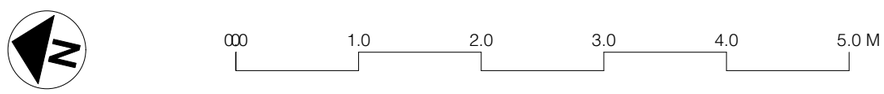

PB PROPERTIES — the design to build on

CIAT CHARTERED PRACTICE

Paul Maggs MCIAT
Hazelwood, Harbolets Road,
West Chltington RH20 2LG
Tel: 01798 813298
paul@pbproperties.co.uk
www.pbproperties.co.uk

Client: Roberts

Site Address:
Flat 2
33 Lennox Road
Worthing
BN11 1DD

Project Name:
Replacement 8 number windows

Date: 16/01/2025

Scales Page Size A3:
1:50

Plan No. D 2501/733/02

Drawings produced using Vectorworks CAD. Only written dimensions to be respected.
Copyright protected to PB Properties