DO NOT SCALE FROM THIS DRAWING

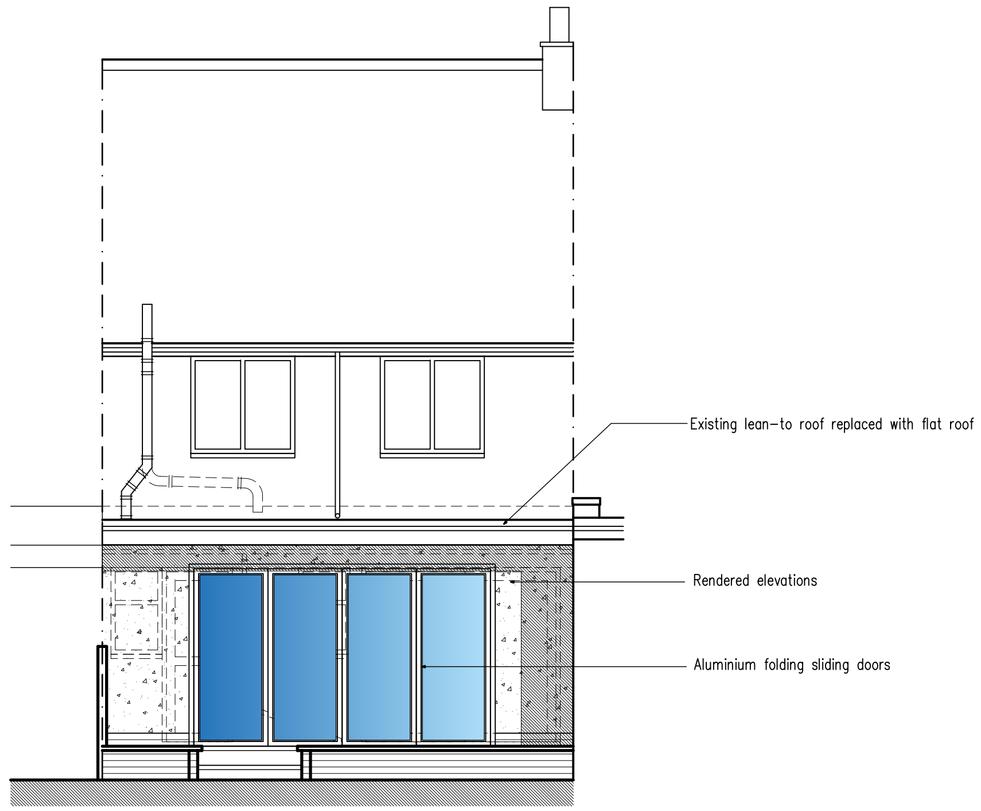

North East Elevation

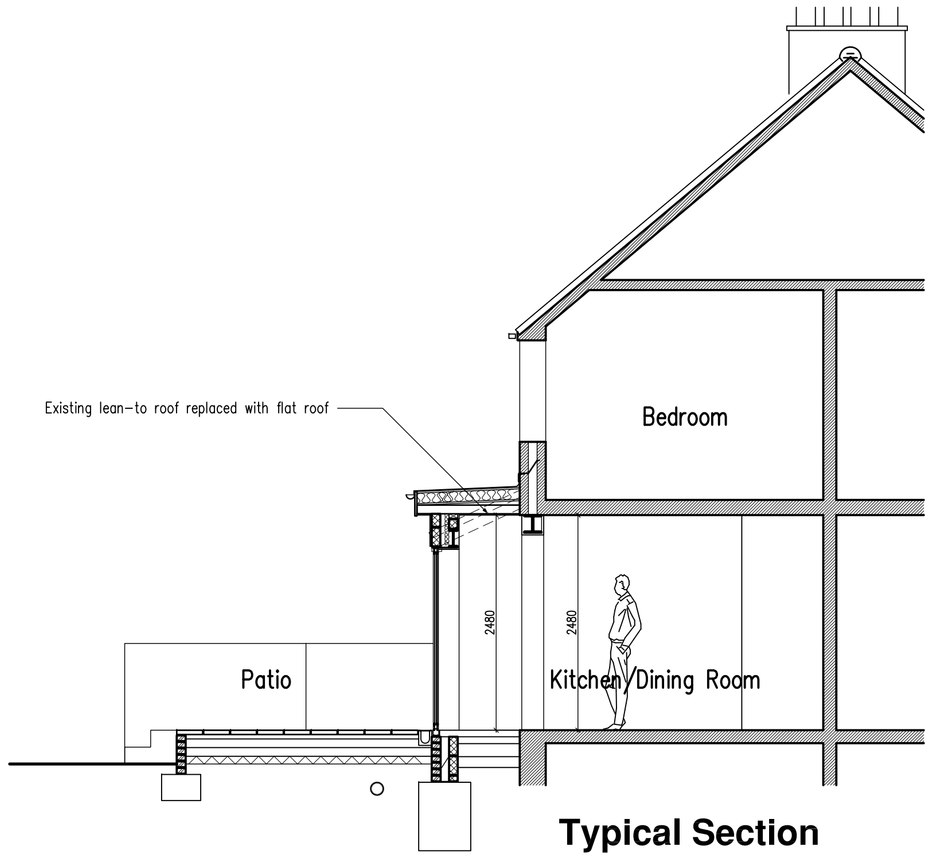

Typical Section

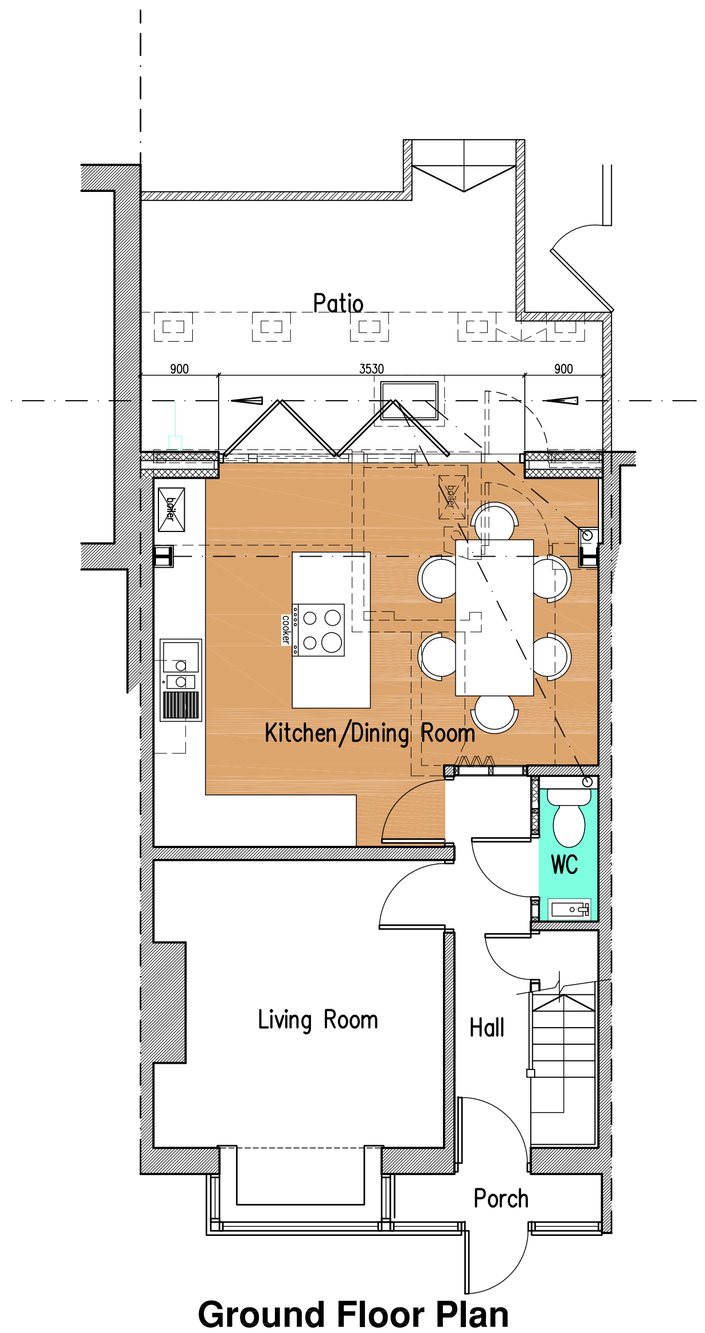

Ground Floor Plan

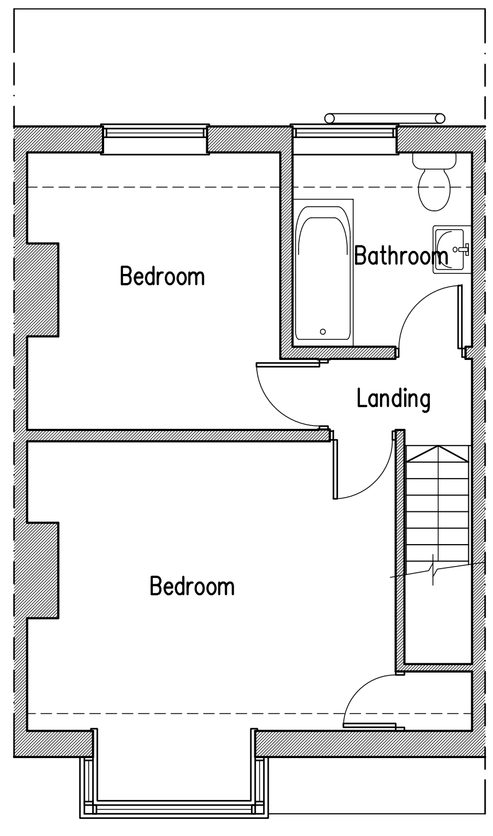

First Floor Plan

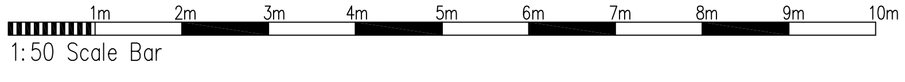

Proposed Replacement Low level Rear Roof & Internal Alterations At: 10 Swiss Gardens, Shoreham-By-Sea

rja Planning & Building Consultants Ltd.
1st Floor
10 High Street
Shoreham-By-Sea
West Sussex BN43 5DA
t: 01273 467297 mob: 07971 375739
e: rex@rjapbc.co.uk web: www.rjapbc.co.uk

Chartered Institute of Architectural Technologists

PROJECT: 10 Swiss Gardens			
DRAWING TITLE: Proposed Floor Plans & Elevations			
CLIENT: John & David Edjvet	DWG NO: 22878-01	REVISION:	
SCALE: 1:50 @ A1	DATE: 09.02.22	DRAWN: rex	