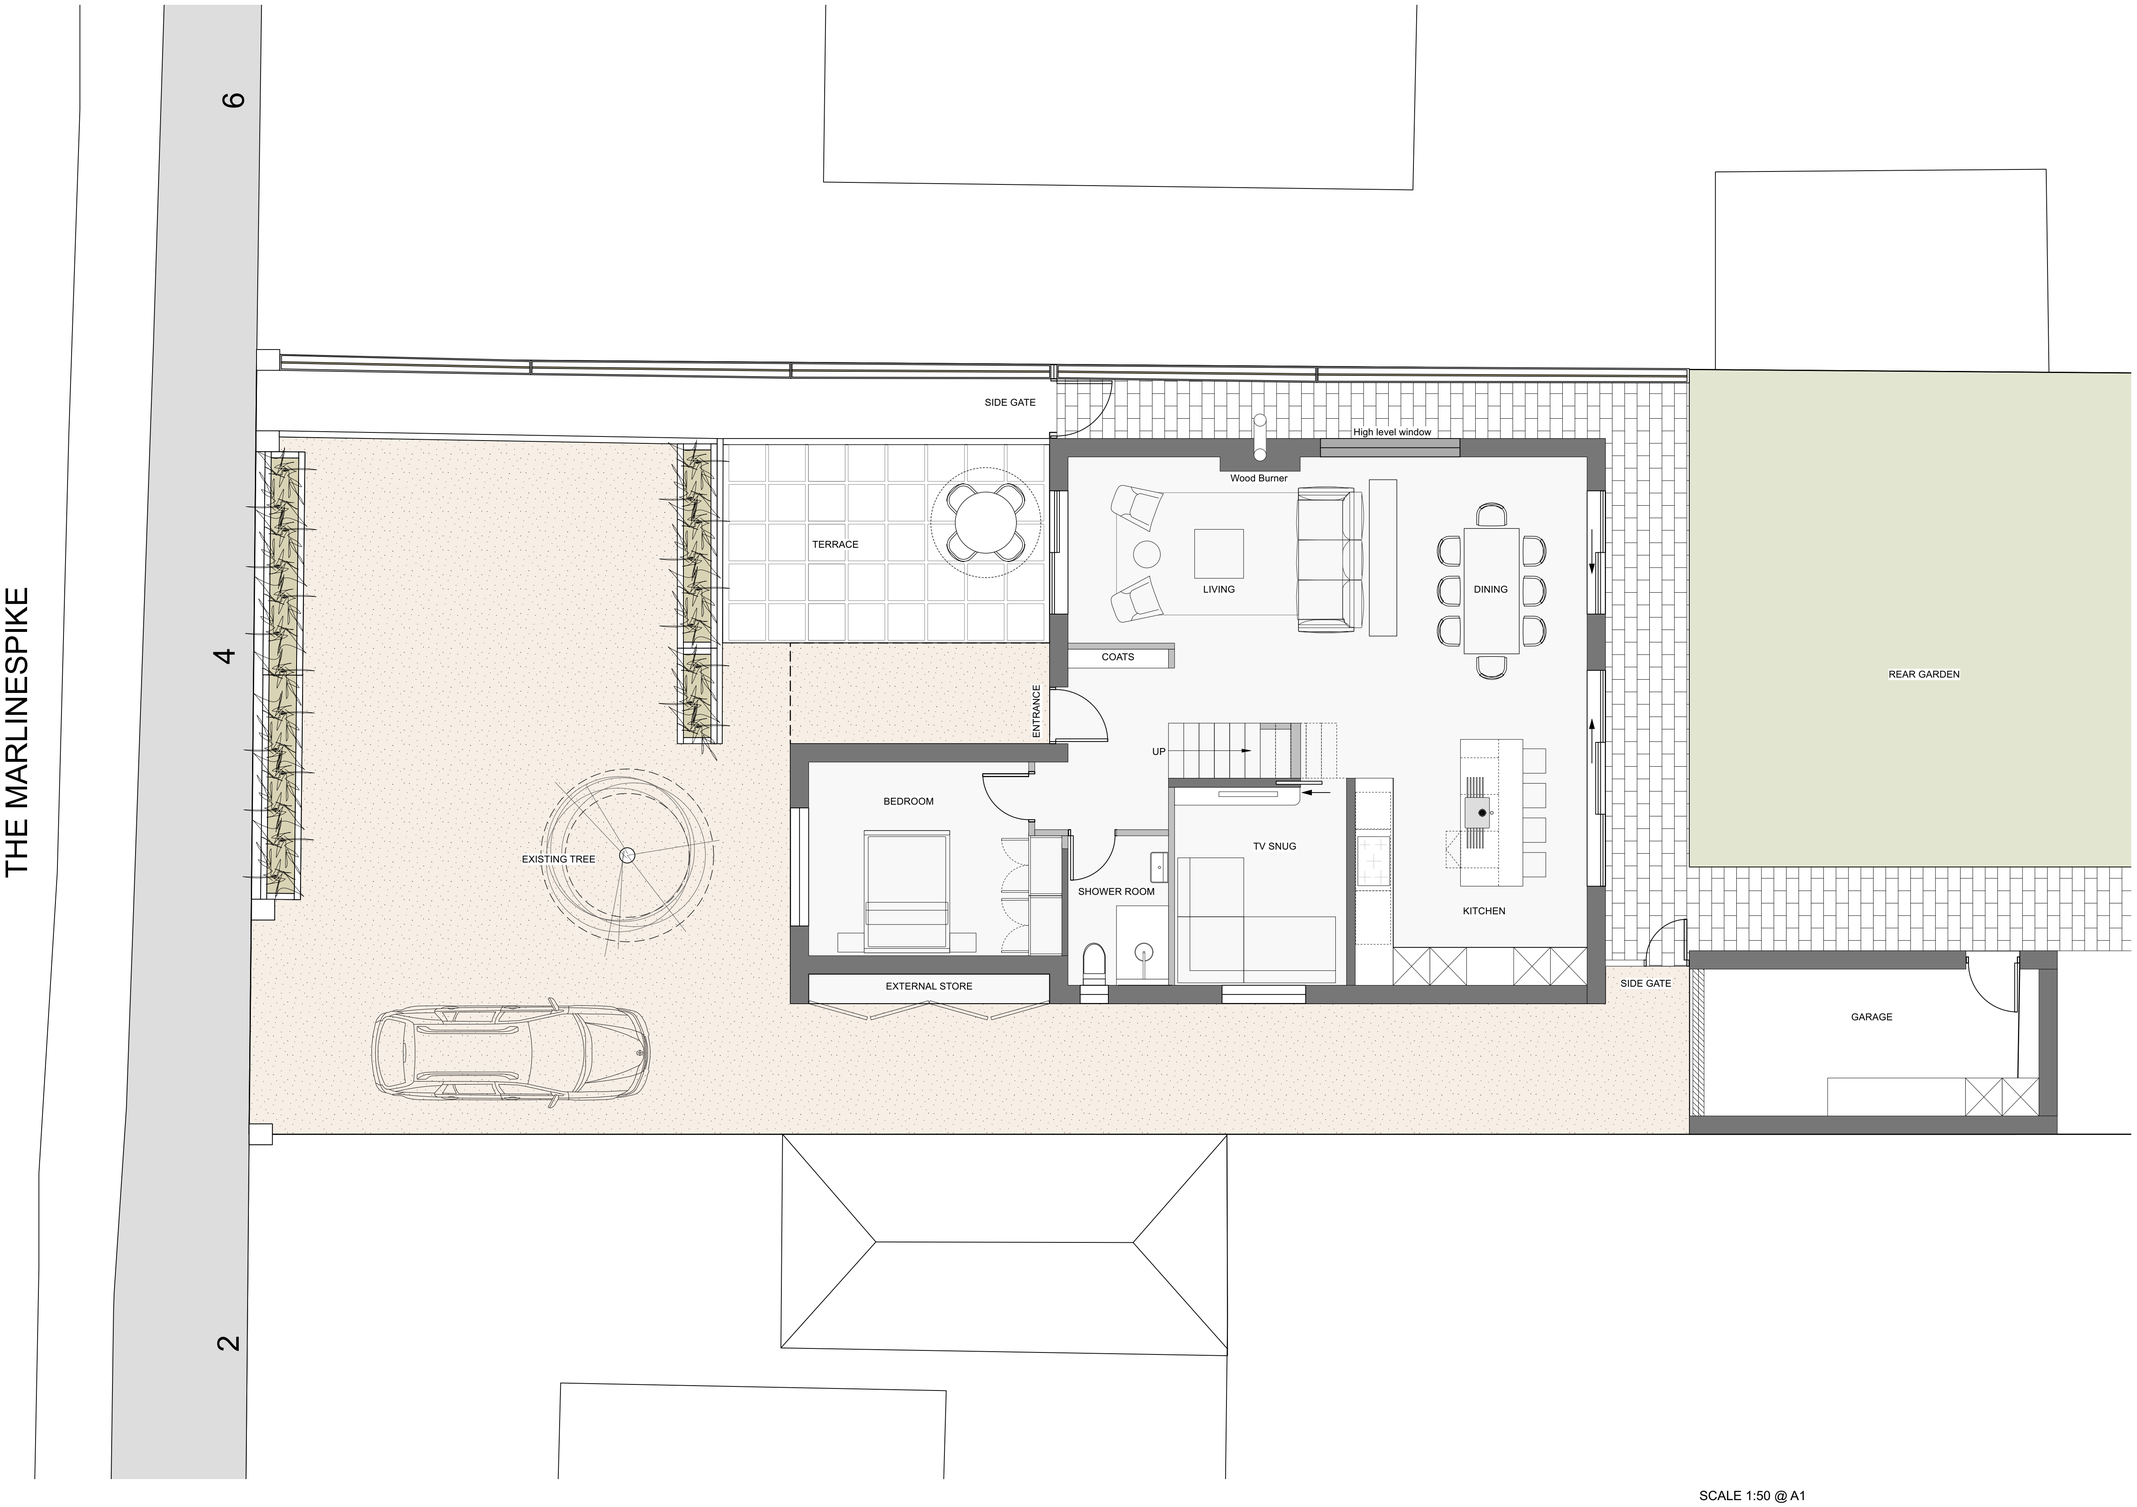


1 PROPOSED GROUND LAYOUT
Scale: 1:50

N

SCALE 1:50 @ A1

0 1 2 3 4 5M

PENN & SETT

Architectural and Interior Design

REVISION	DATE	NOTES
C	06/04/23	Revised to update shower room
B	28/12/22	Revised layout following initial comments
A	05/09/22	Scale note removed

FOR	VINCE PAYNE		
PROJECT	4 THE MARLINESPIKE	PROJECT NO.	2201
STATUS	PLANNING		
SCALE	1:50@A1	DATE	04/23
TITLE	PROPOSED GROUND LAYOUT		
DRAWING NO.	(01)01	REVISION	C