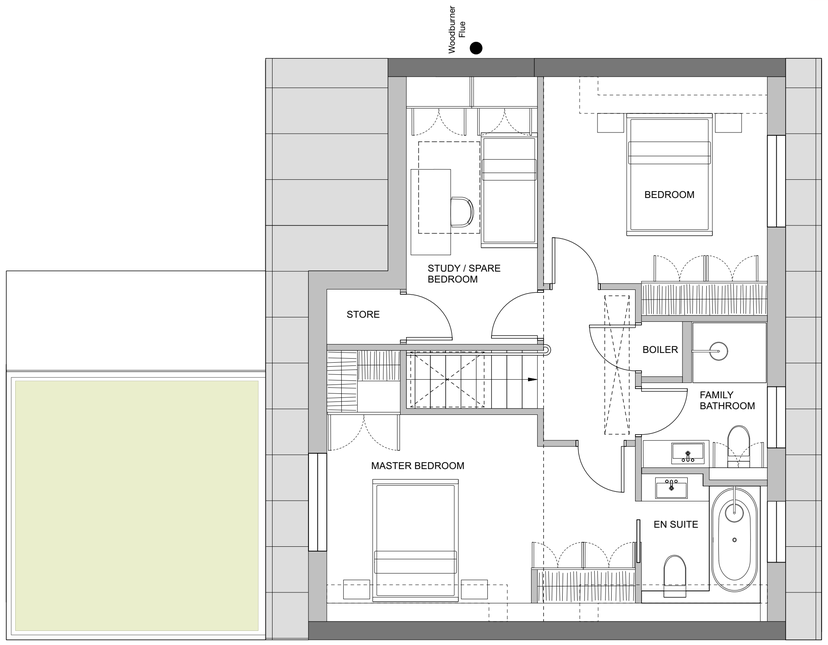


1 PROPOSED FIRST LAYOUT
Scale: 1:50

SCALE 1:50 @ A1

0 1 2 3 4 5M

N

PENN & SETT

Architectural and Interior Design

REVISION	DATE	NOTES
C	06/04/23	Revisions to front dormer
B	28/12/22	Revised layout following initial comments
A	05/09/22	Scale note removed

FOR	VINCE PAYNE
PROJECT	4 THE MARLINESPIKE
PROJECT NO.	2201
STATUS	PLANNING
SCALE	1:50@A1
DATE	04/23
TITLE	PROPOSED FIRST LAYOUT
DRAWING NO.	(01)02
REVISION	C