

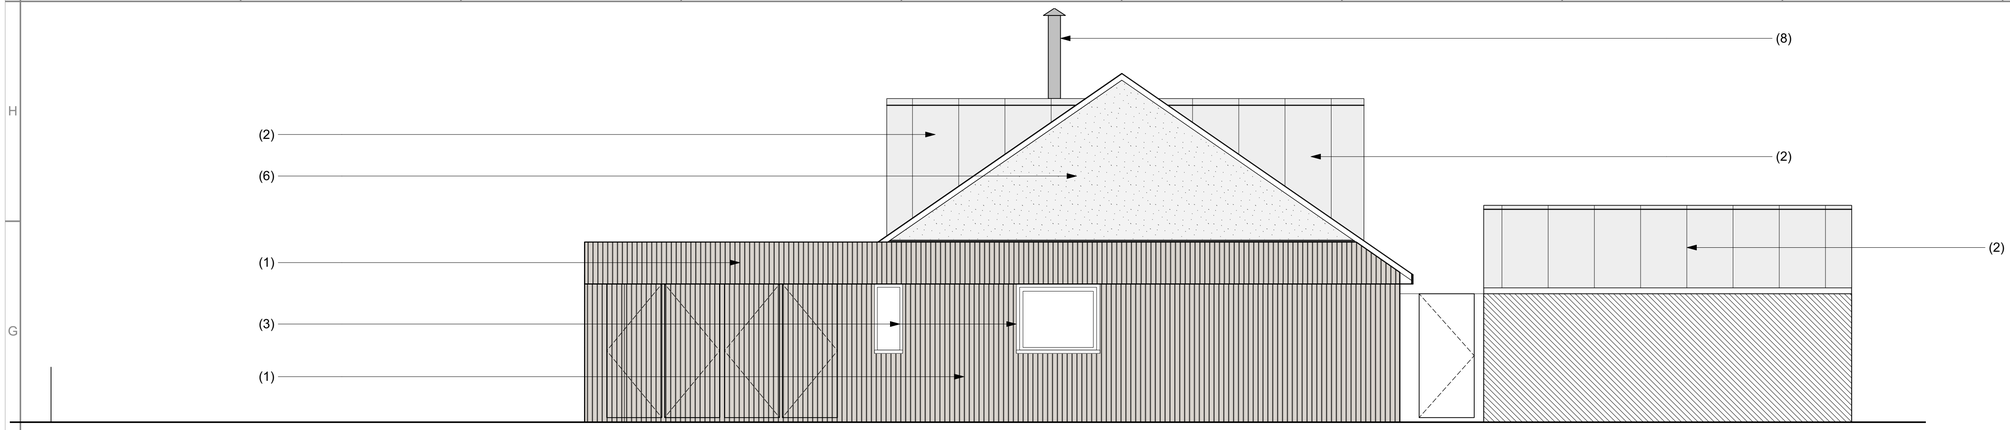



1 PROPOSED EAST FACING ELEVATION
Scale: 1:50

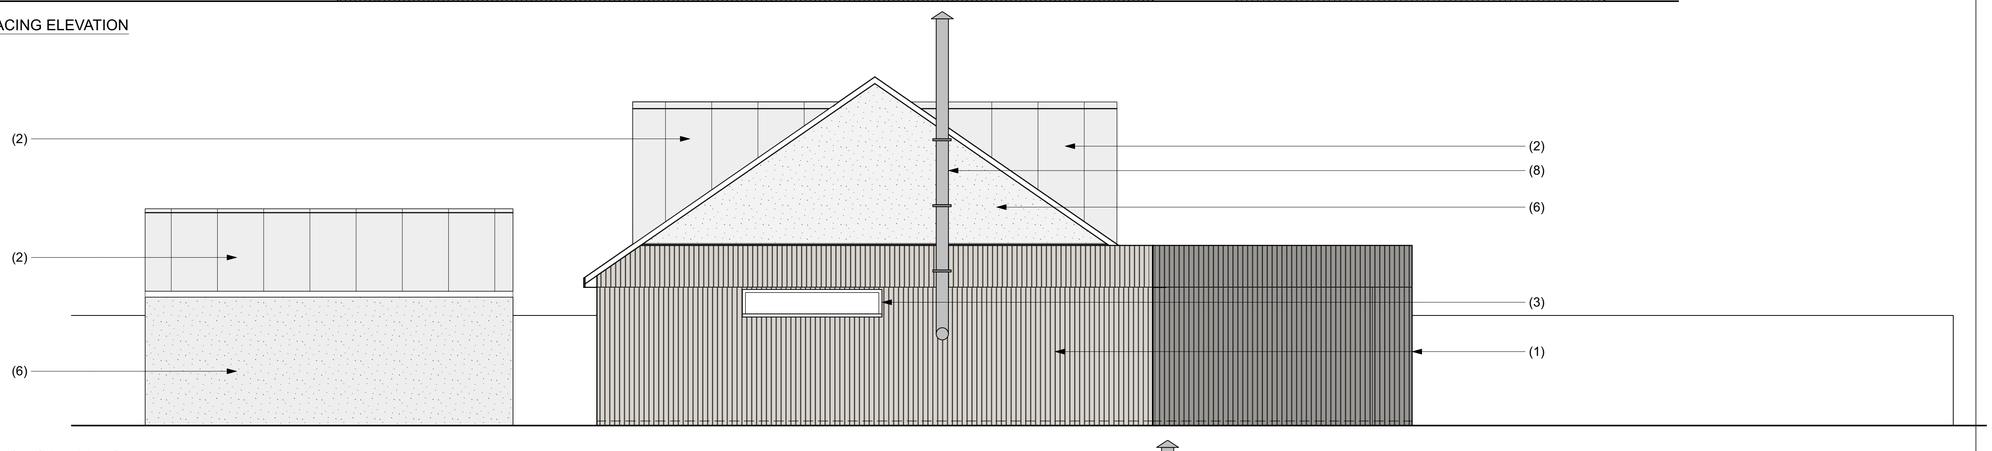

2 PROPOSED WEST FACING ELEVATION
Scale: 1:50

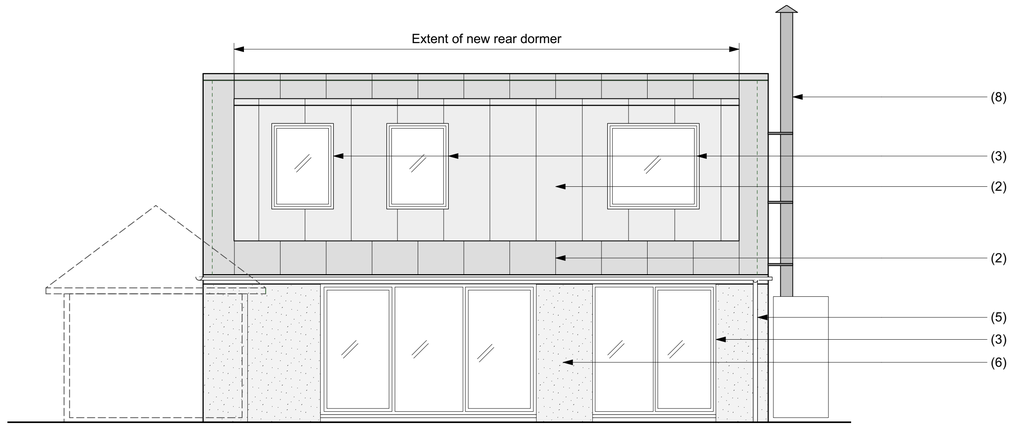

3 PROPOSED NORTH FACING ELEVATION
Scale: 1:50

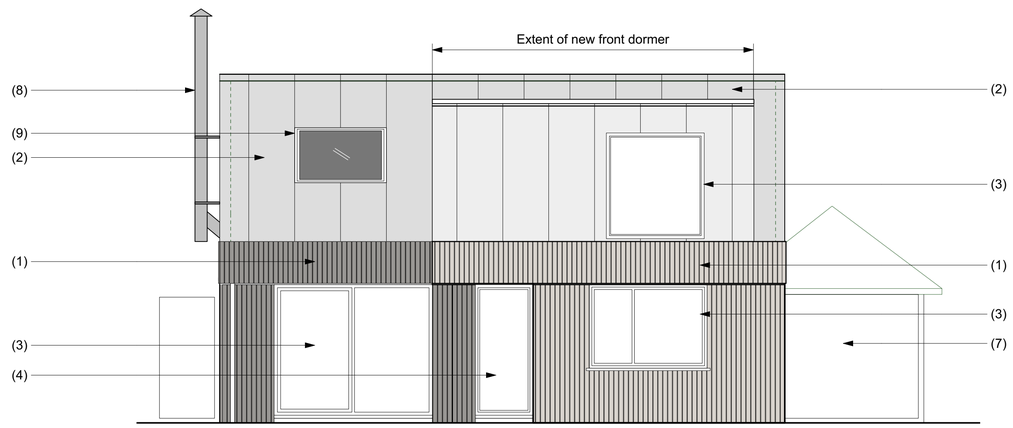

4 PROPOSED SOUTH FACING ELEVATION
Scale: 1:50

External Material Key

1. Vertical timber cladding
2. Standing seam metal roof
3. Double glazed powdercoated aluminium windows
4. Composit timber and aluminium Entrance Door
5. Metal gutters, downpipes and facias
6. White rendered existing walls
7. Painted existing garage door
8. Grey coated metal flue
9. Double glazed Velux window
~~10. Timber clad metal balustrade~~

SCALE 1:50 @ A1

0 1 2 3 4 5M

PENN & SETT
Architectural and Interior Design

REVISION	DATE	NOTES
C	06/04/23	Revisions to window setting out, change of materiality and parapet detail added
B	28/12/22	Revised layout following initial comments
A	05/09/22	- Scale note removed - Elevation title altered to include orientation

FOR	VINCE PAYNE		
PROJECT	4 THE MARLINESPIKE	PROJECT NO.	2201
STATUS	PLANNING		
SCALE	1:50@A1	DATE	04/23
TITLE	PROPOSED ELEVATIONS		
DRAWING NO.	(02)01	REVISION	C