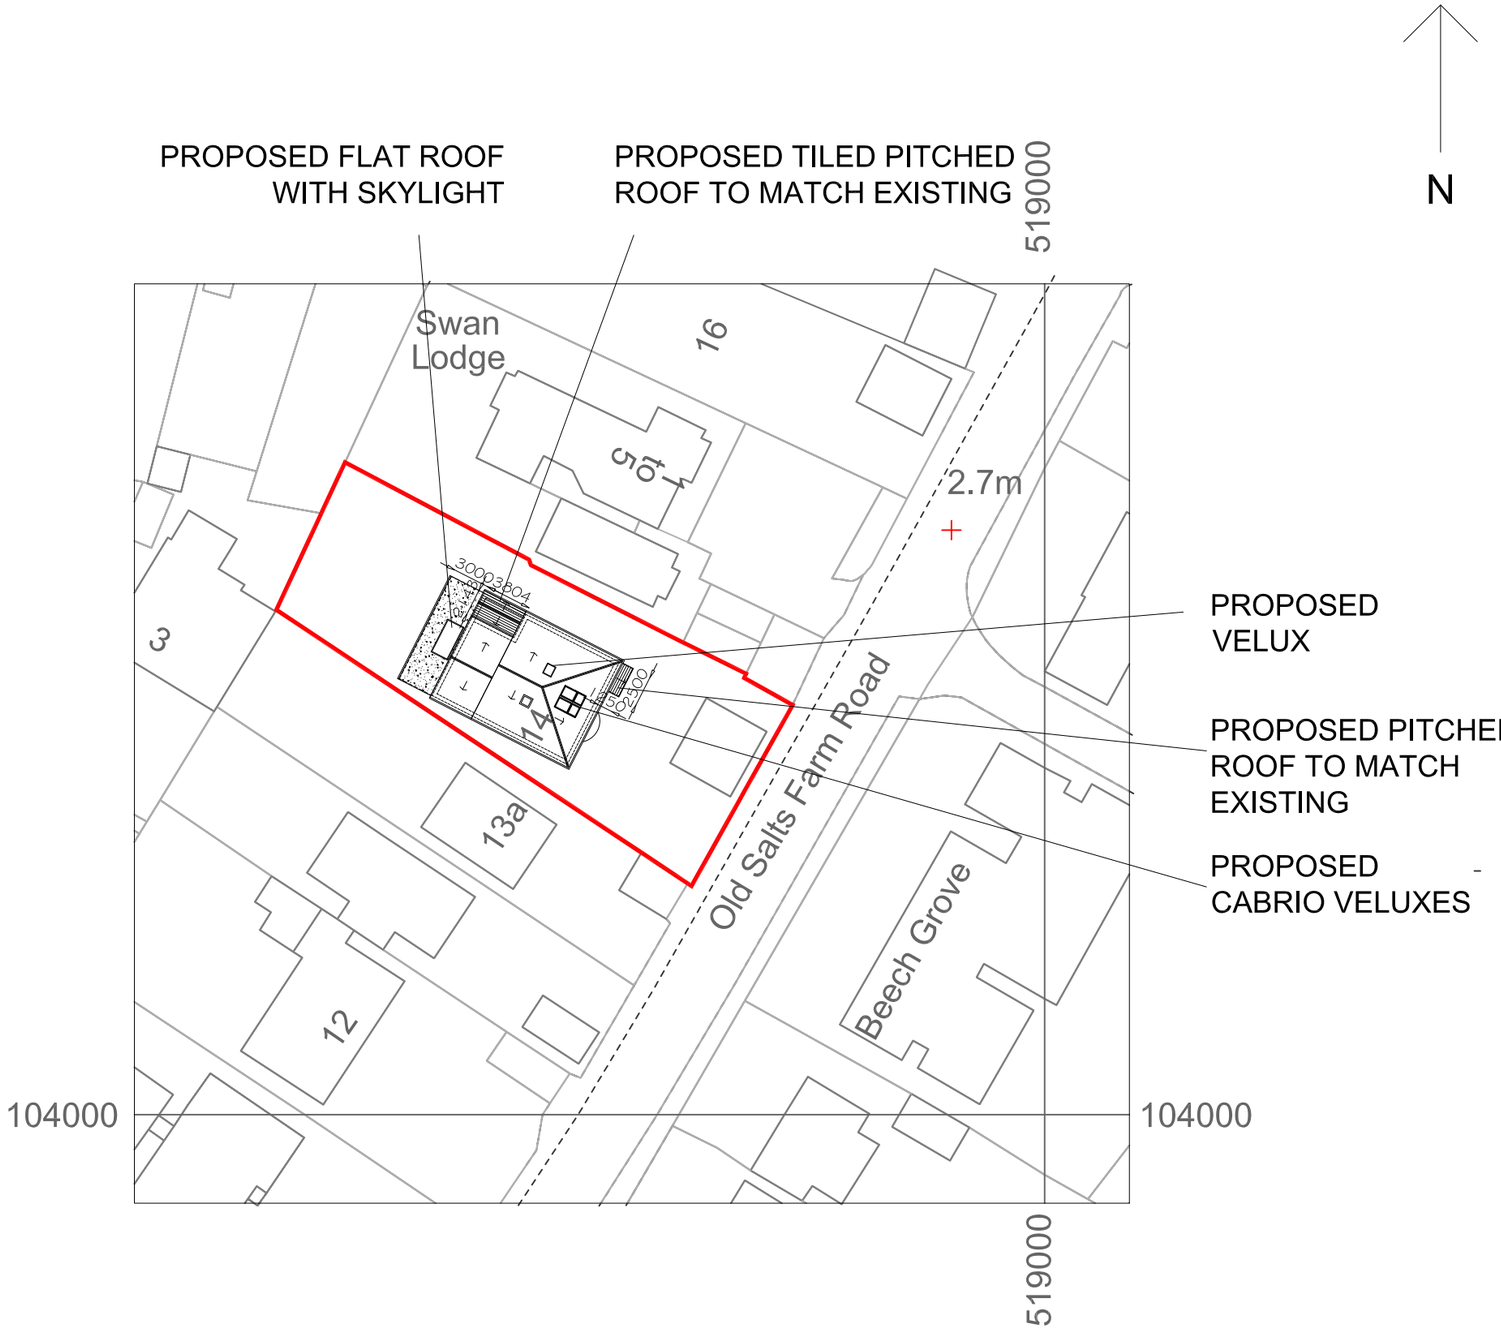


SWOON ARCHITECTURE
2 Upper Bevendean
Farm, Race Hill, Brighton, BN2 6AF
t: 01323 325354, t: 0808 1699964 /free/
e: support@swoonarchitecture.co.uk

NOTES:
This drawing is to be read in conjunction with all relevant Architects and Engineers drawings
Only figured dimensions are to be used for construction
All dimensions are to be verified on site prior to work commencing

No.	Description	Date

Client:	James Curtis & James Witt
Address:	14 Old Salts Farm Road, Lancing, BN15 8JD
Project:	Proposed Extension
Drawing title:	Block Plan
Project No	21286
Date	13-01-22
Drawn by	IA
Drawing No	BP01
Scale	1:500@A3