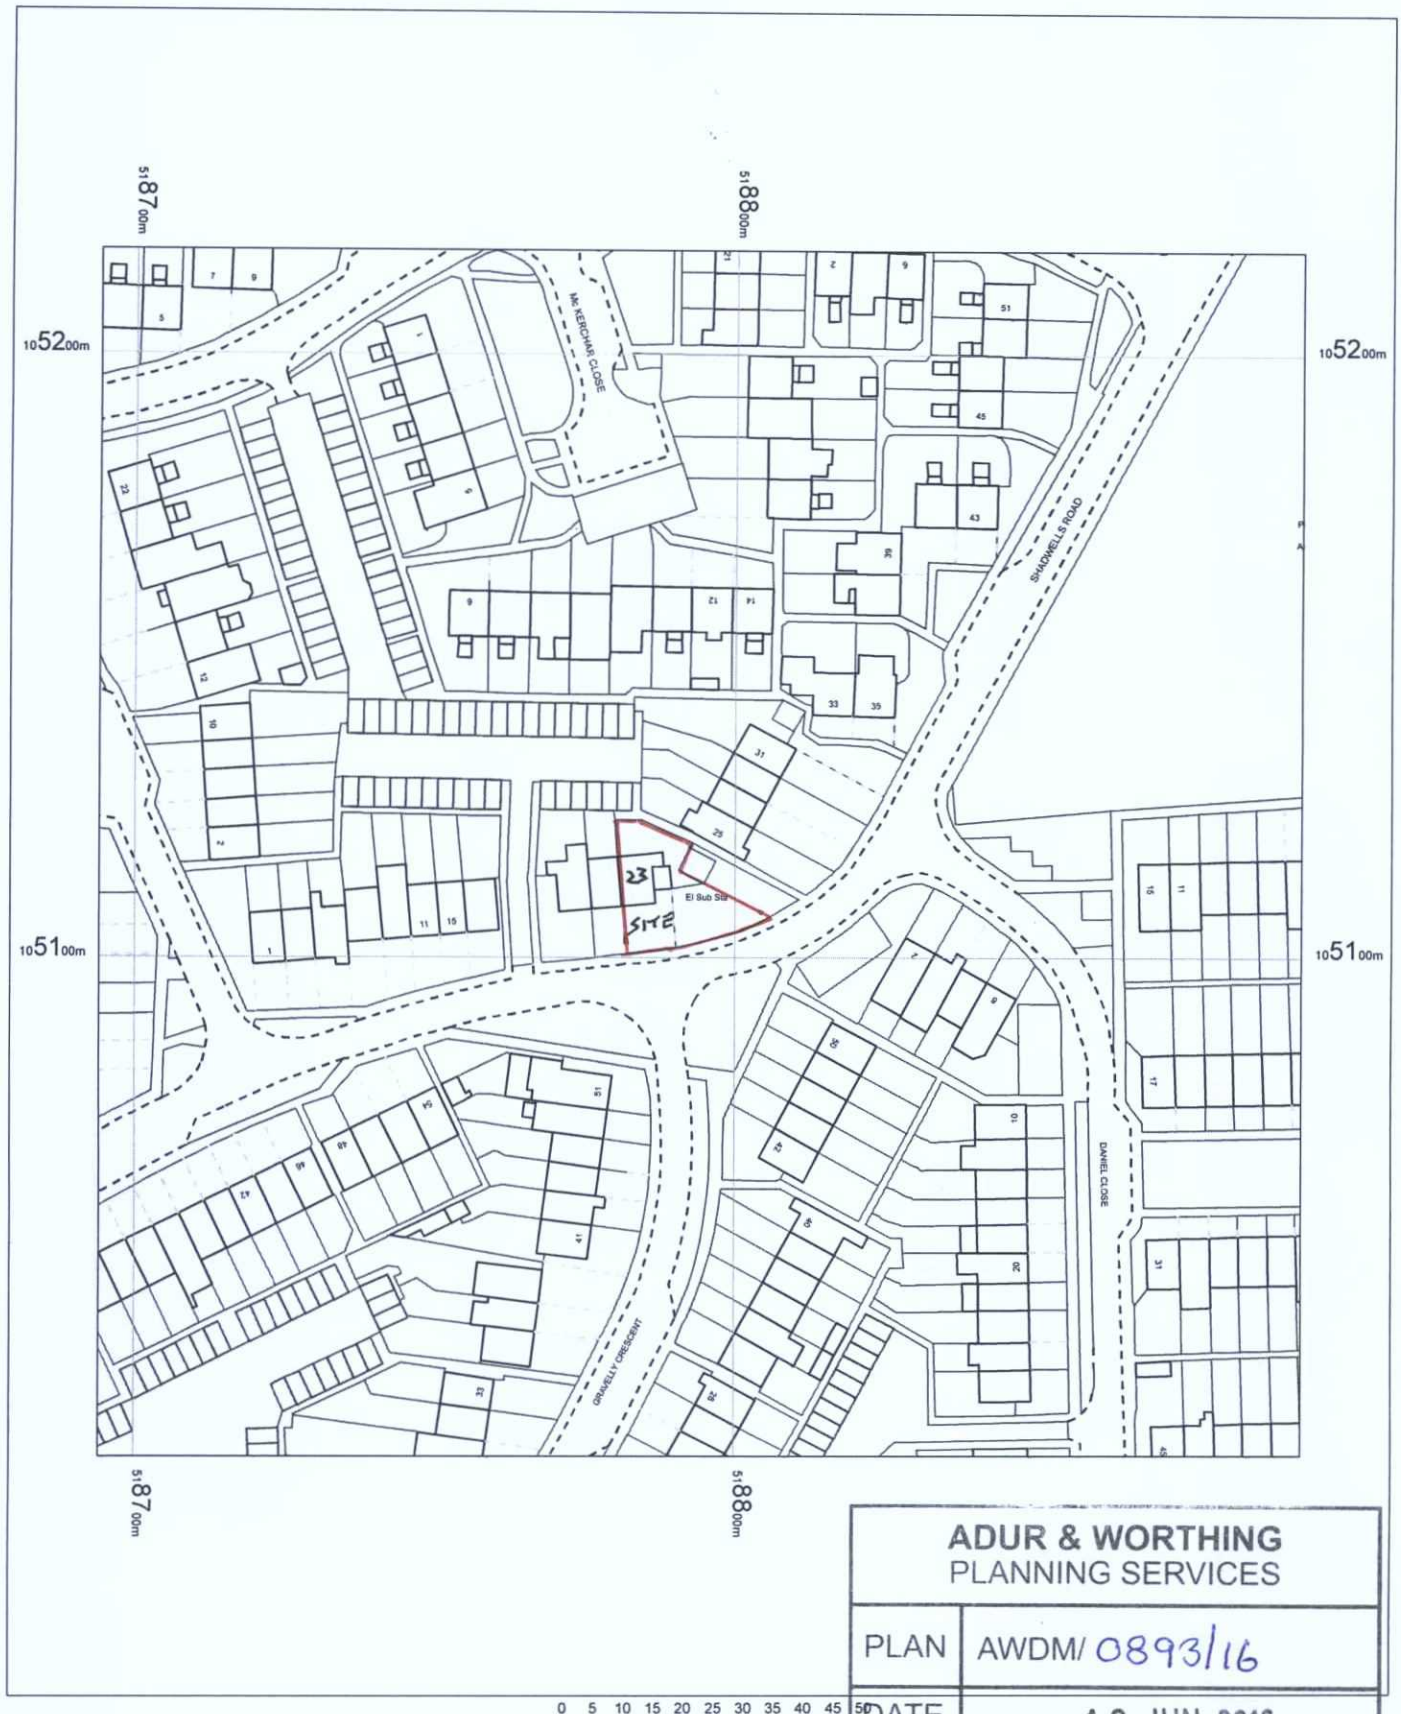


ADUR & WORTHING
PLANNING SERVICES

PLAN	AWDM/0893/16
DATE VALID	10 JUN 2016

23 Shadwells Road
Lancing
BN15 9EN

OS MasterMap 1250/2500/10000 scale
03 June 2016, ID: MDP-00533957
www.mapdataportal.co.uk

1:1250 scale print at A4, Centre: 518794 E, 105117 N

©Crown Copyright and database rights 2016 OS 100019980

N

MAPS@ Aworth
SURVEY CONSULTANTS