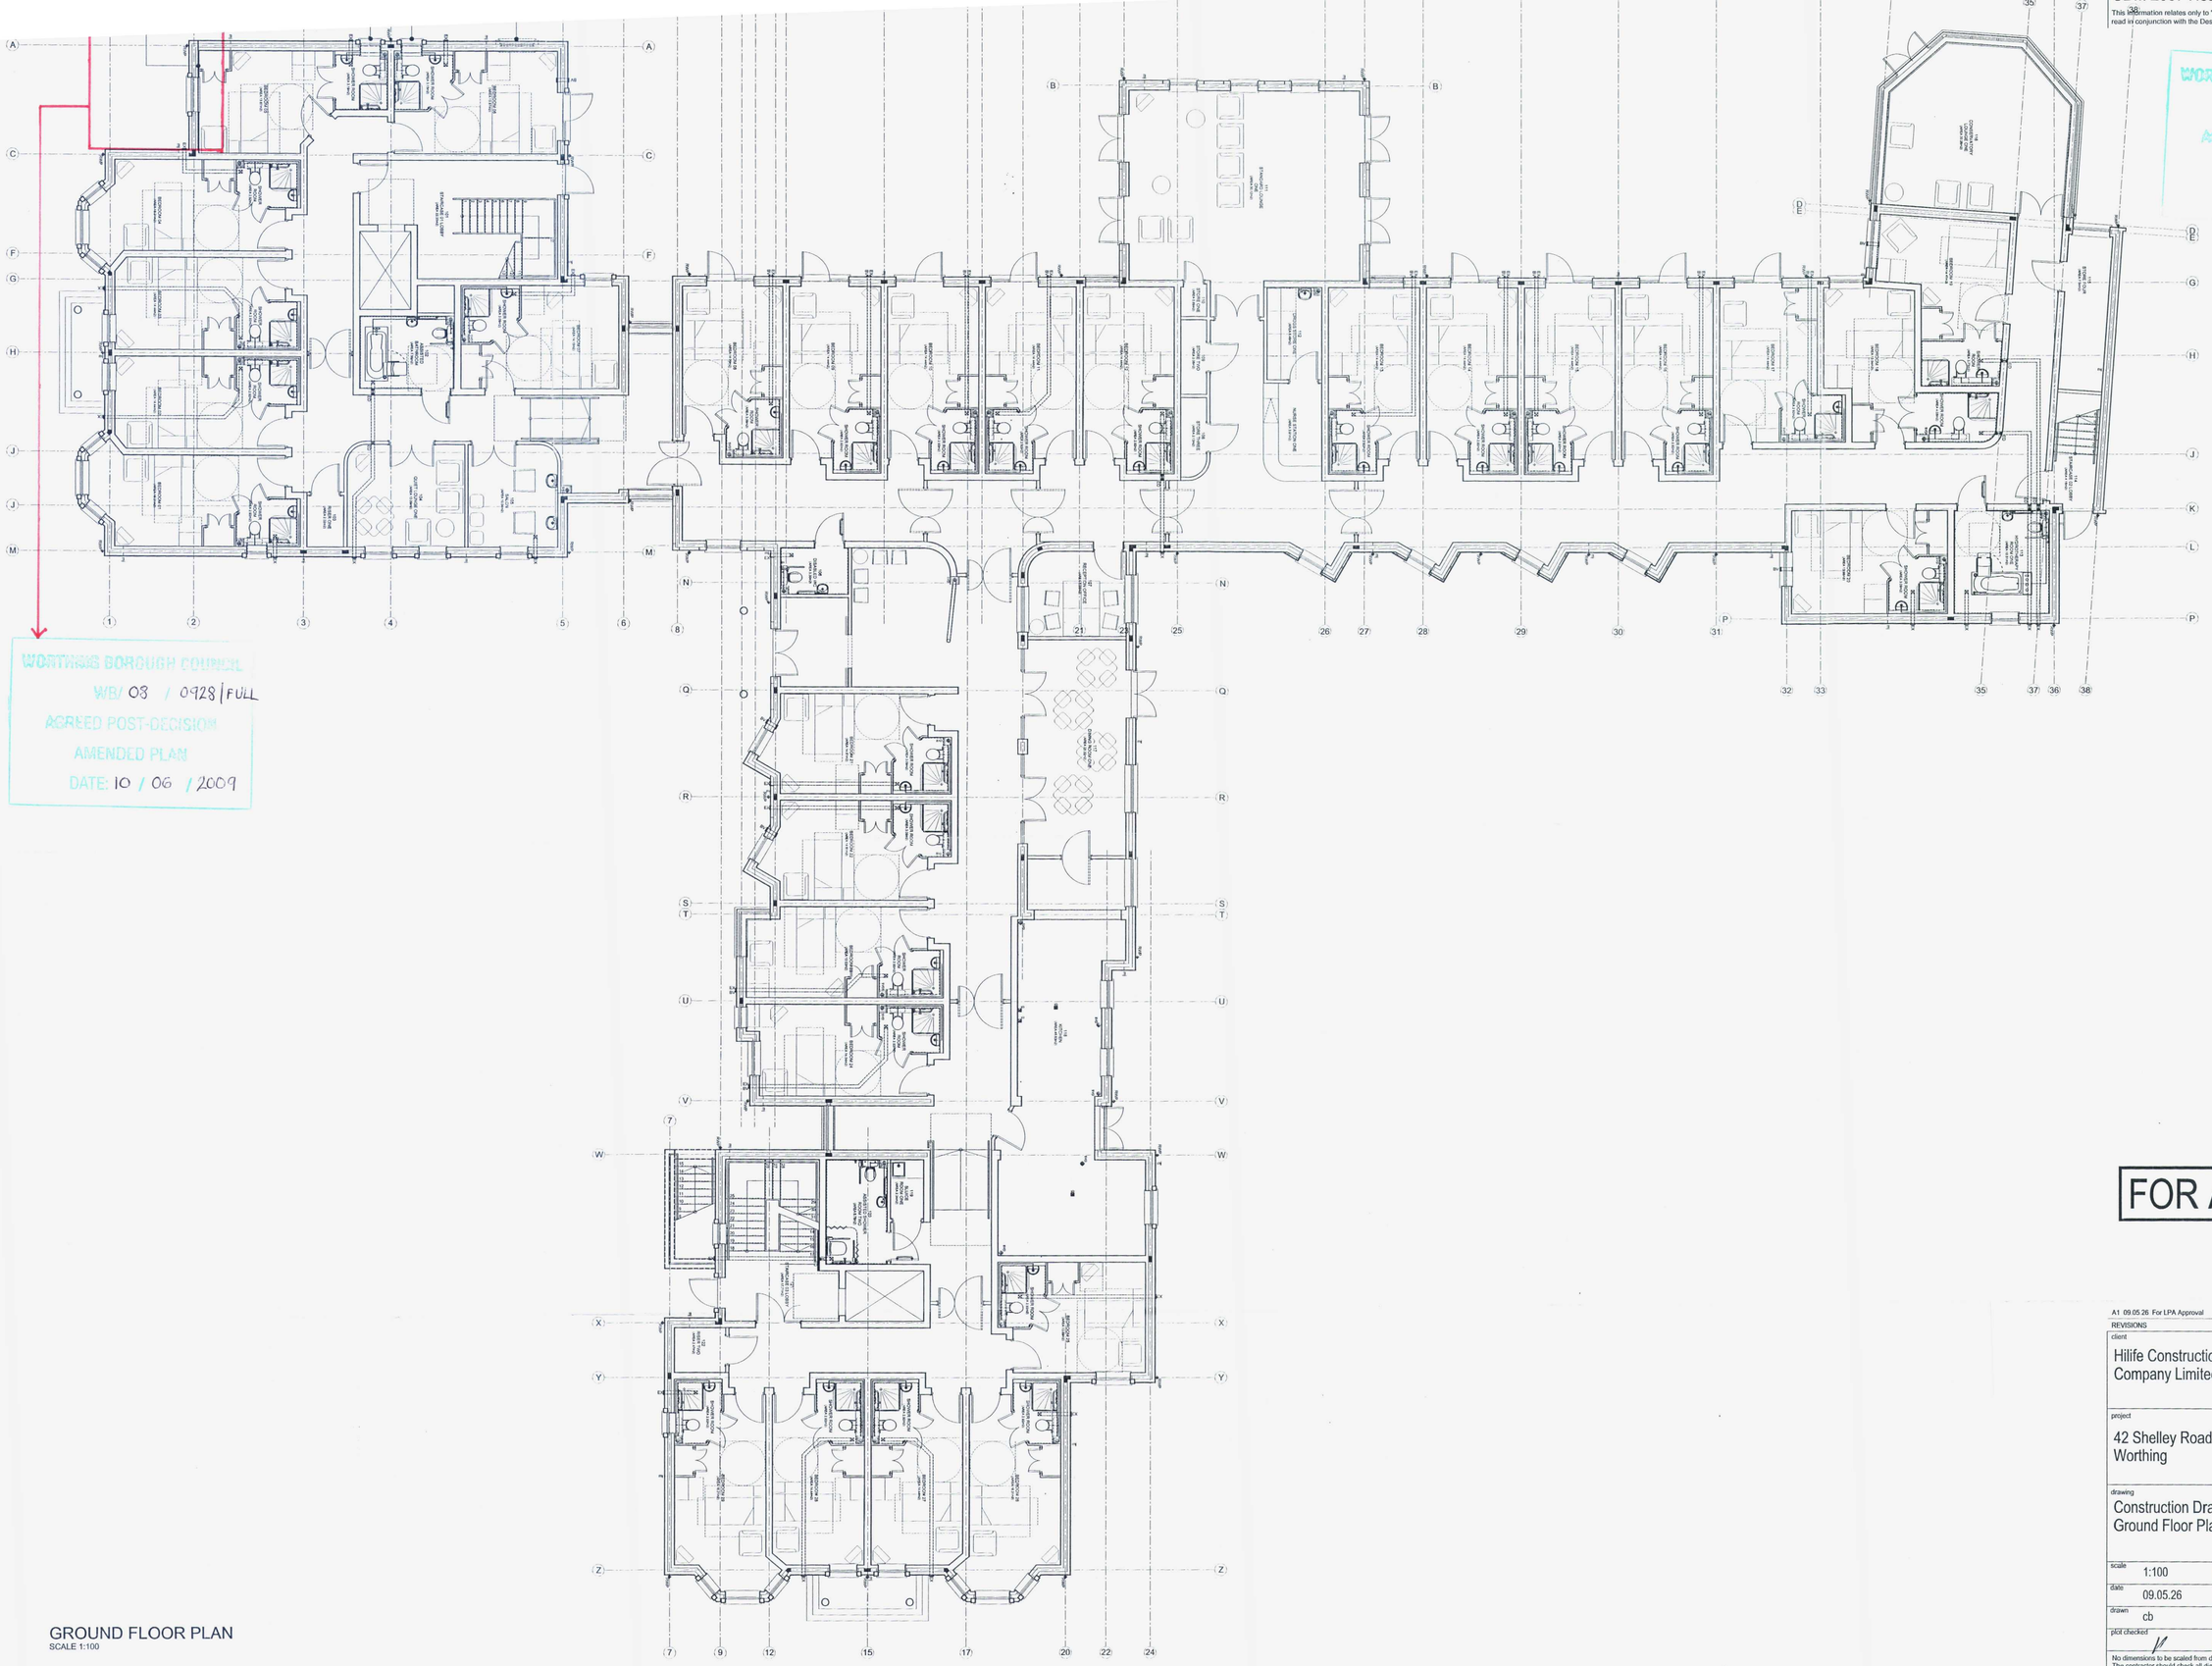

This information relates only to 'Significant Hazards' identified on this drawing and is to be read in conjunction with the Designer's Risk Assessment Register.

WORTHING BOROUGH COUNCIL
WB/ 08/0928/FULL
AGREED POST-DECISION
AMENDED PLAN
DATE: 10/06/09

WORTHING BOROUGH COUNCIL
WB/ 08 / 0928 / FULL
AGREED POST-DECISION
AMENDED PLAN
DATE: 10 / 06 / 2009

GROUND FLOOR PLAN
SCALE 1:100

FOR APPROVAL

A1 09.05.26 For LPA Approval — cb
REVISIONS — drawn

client
Hilife Construction Company Limited

project
42 Shelley Road
Worthing

drawing
Construction Drawings
Ground Floor Plan

MICHAEL COOK ASSOCIATES

Brooklyn Chambers
11 Goring Road
Worthing
West Sussex BN12 4AP
Tel: 01903 248777
Fax: 01903 248666
E-Mail: office@michaelcookassociates.co.uk

scale 1:100	drawing no 5224/SK090526(3) A1
date 09.05.26	revision
drawn cb	
plot checked	CAD File Name: 5224-WD-Plans_MinorAmendments.dwg — xrefs:

No dimensions to be scaled from drawing.
The contractor should check all dimensions on site.
It is the contractors responsibility to ensure compliance with Building Regulations.

CAD Plot date: 01/06/2009 - 12:54:06