WALL POSITION RELOCATED

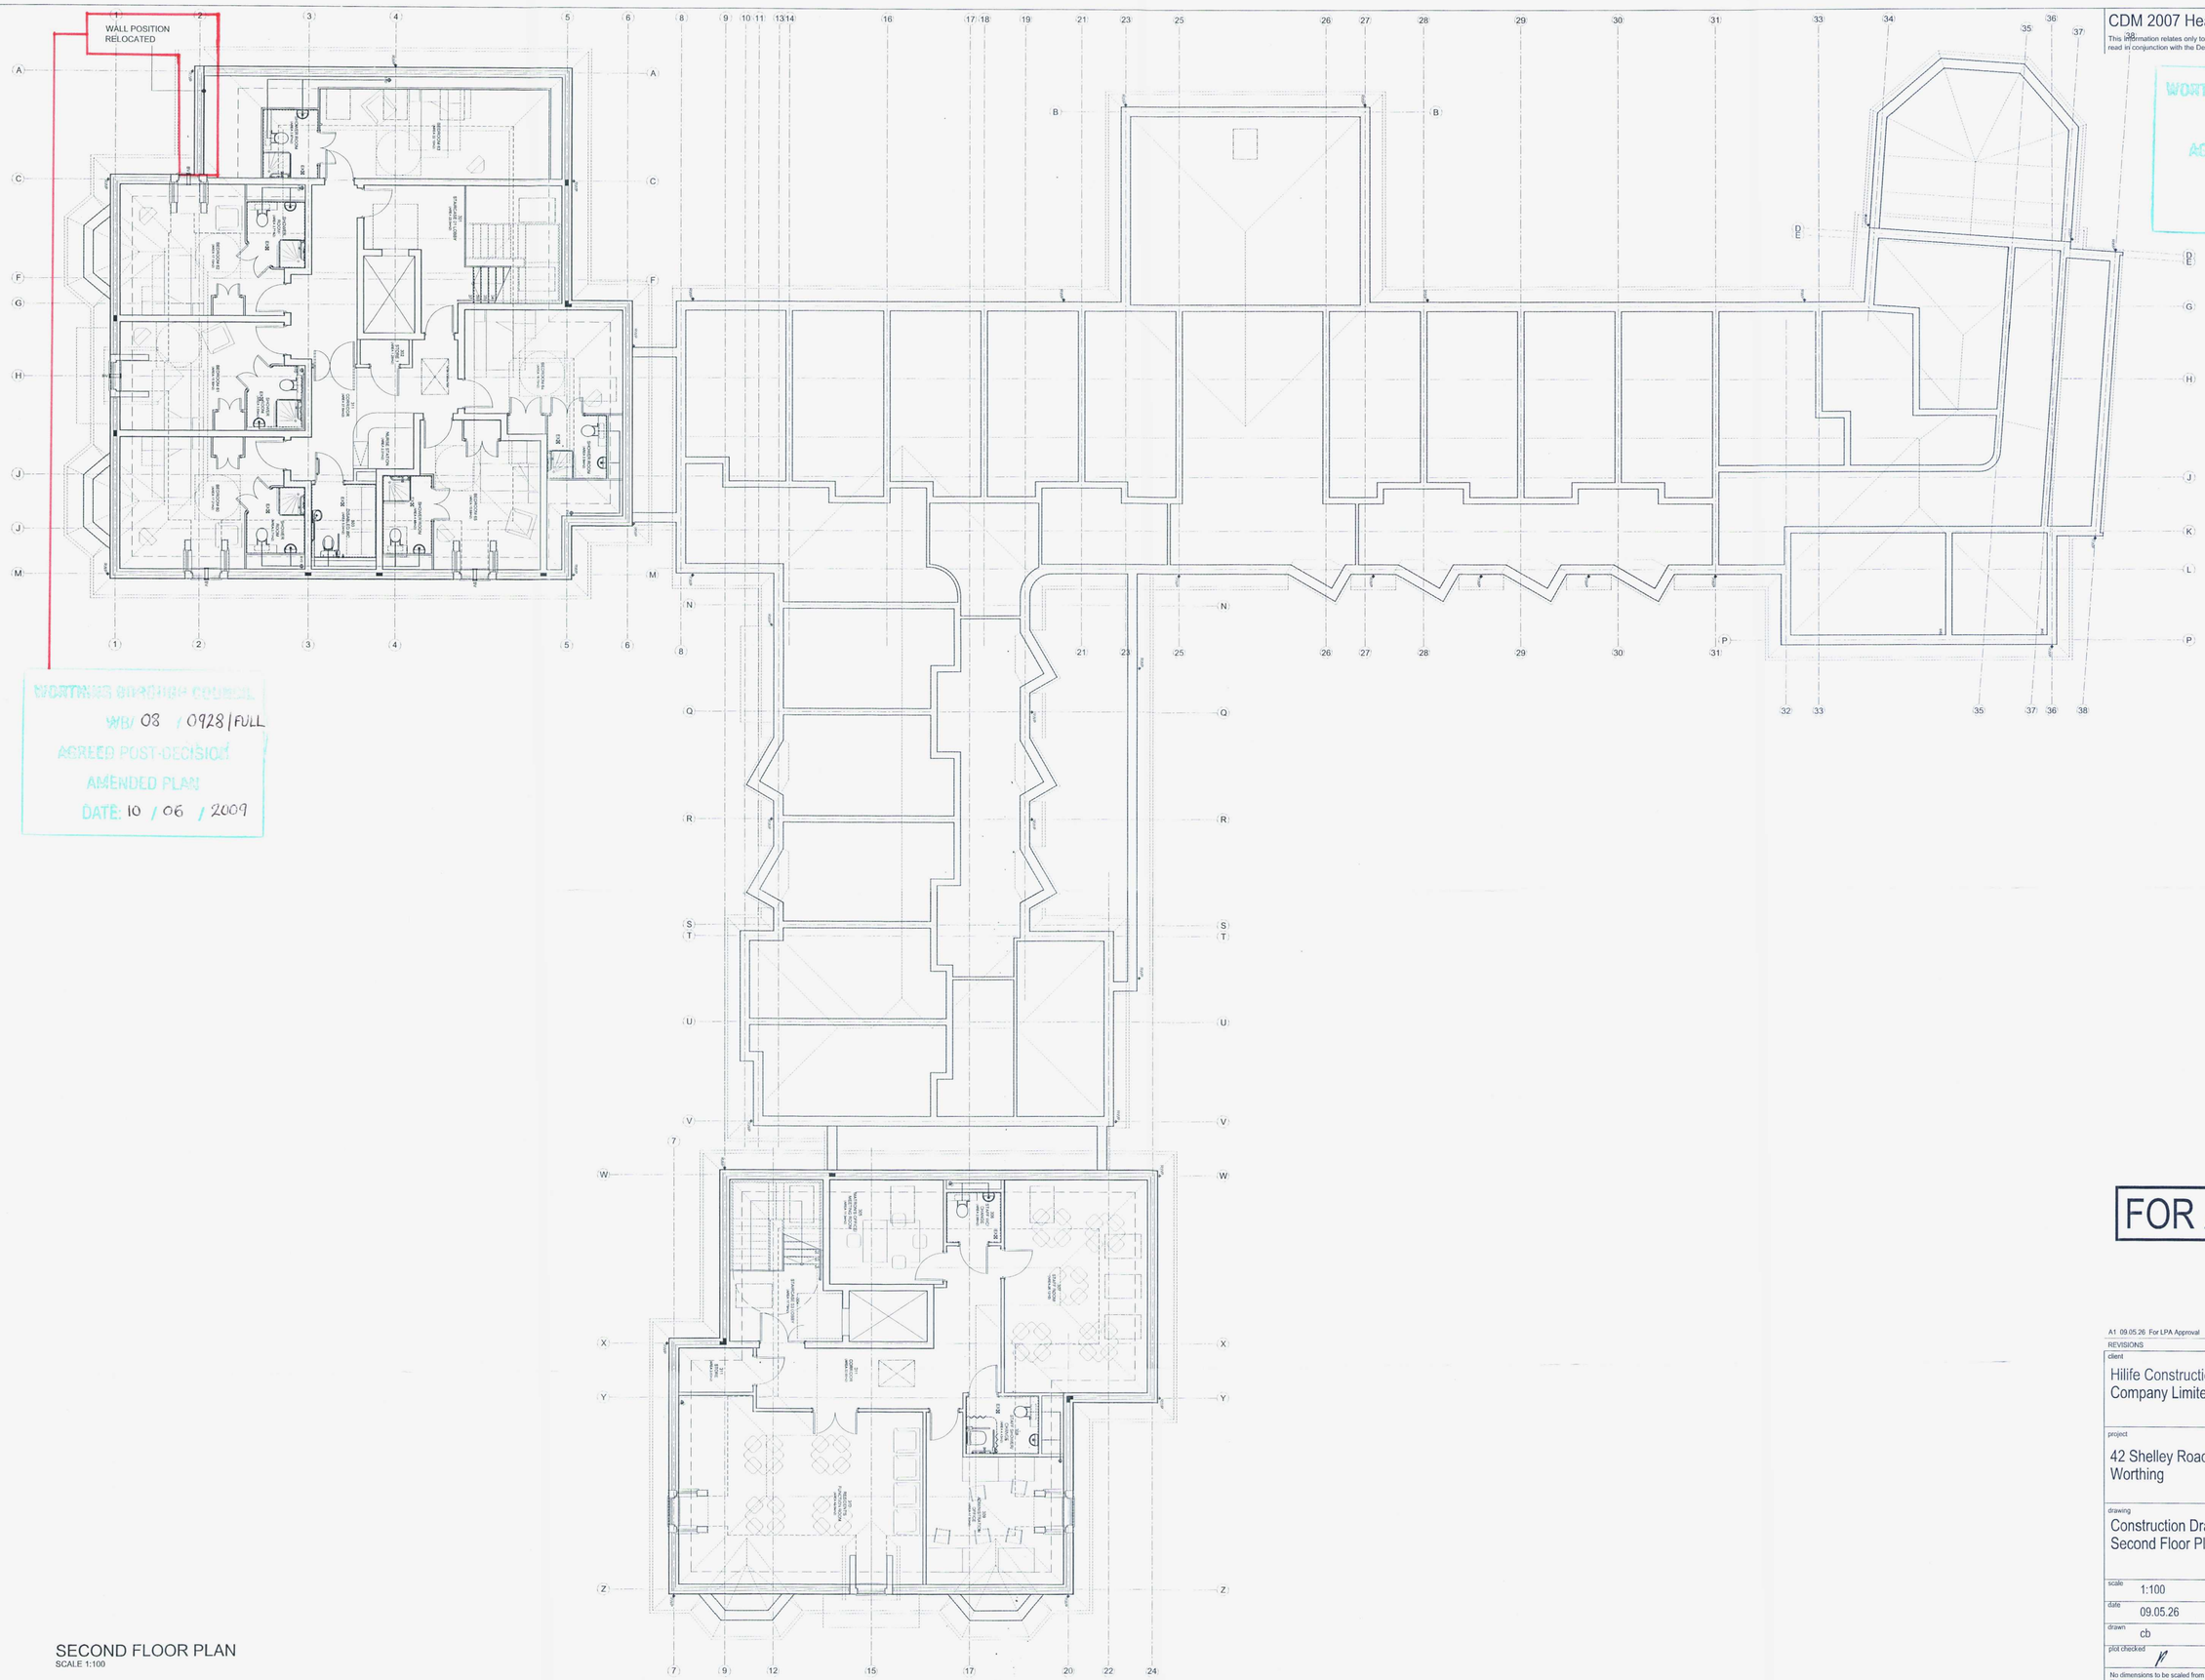

WORTHING BOROUGH COUNCIL
WB/ 08 / 0928/FULL
AGREED POST-DECISION
AMENDED PLAN
DATE: 10 / 06 / 2009

WORTHING BOROUGH COUNCIL
WB/ 08 / 0928/FULL
AGREED POST-DECISION
AMENDED PLAN
DATE: 10/06/09

CDM 2007 Health & Safety Information:

This information relates only to 'Significant Hazards' identified on this drawing and is to be read in conjunction with the Designer's Risk Assessment Register.

SECOND FLOOR PLAN
SCALE 1:100

FOR APPROVAL

A1 09.05.26 For LPA Approval — cb
REVISIONS — drawn

client
Hilife Construction Company Limited

project
42 Shelley Road
Worthing

drawing
Construction Drawings
Second Floor Plan

MICHAEL COOK ASSOCIATES
Brooklyn Chambers
11 Goring Road
Worthing
West Sussex BN12 4AP
Tel: 01903 248777
Fax: 01903 248666
E-Mail: office@michaelcookassociates.co.uk

scale	drawing no	revision
1:100	5224/SK090526(5)	A1
date: 09.05.26		
drawn: cb		
plot checked	CAD File Name: 5224-WD-Plans_MinorAmendments.dwg	xrefs:

No dimensions to be scaled from drawing.
The contractor should check all dimensions on site.
It is the contractors responsibility to ensure compliance with Building Regulations.