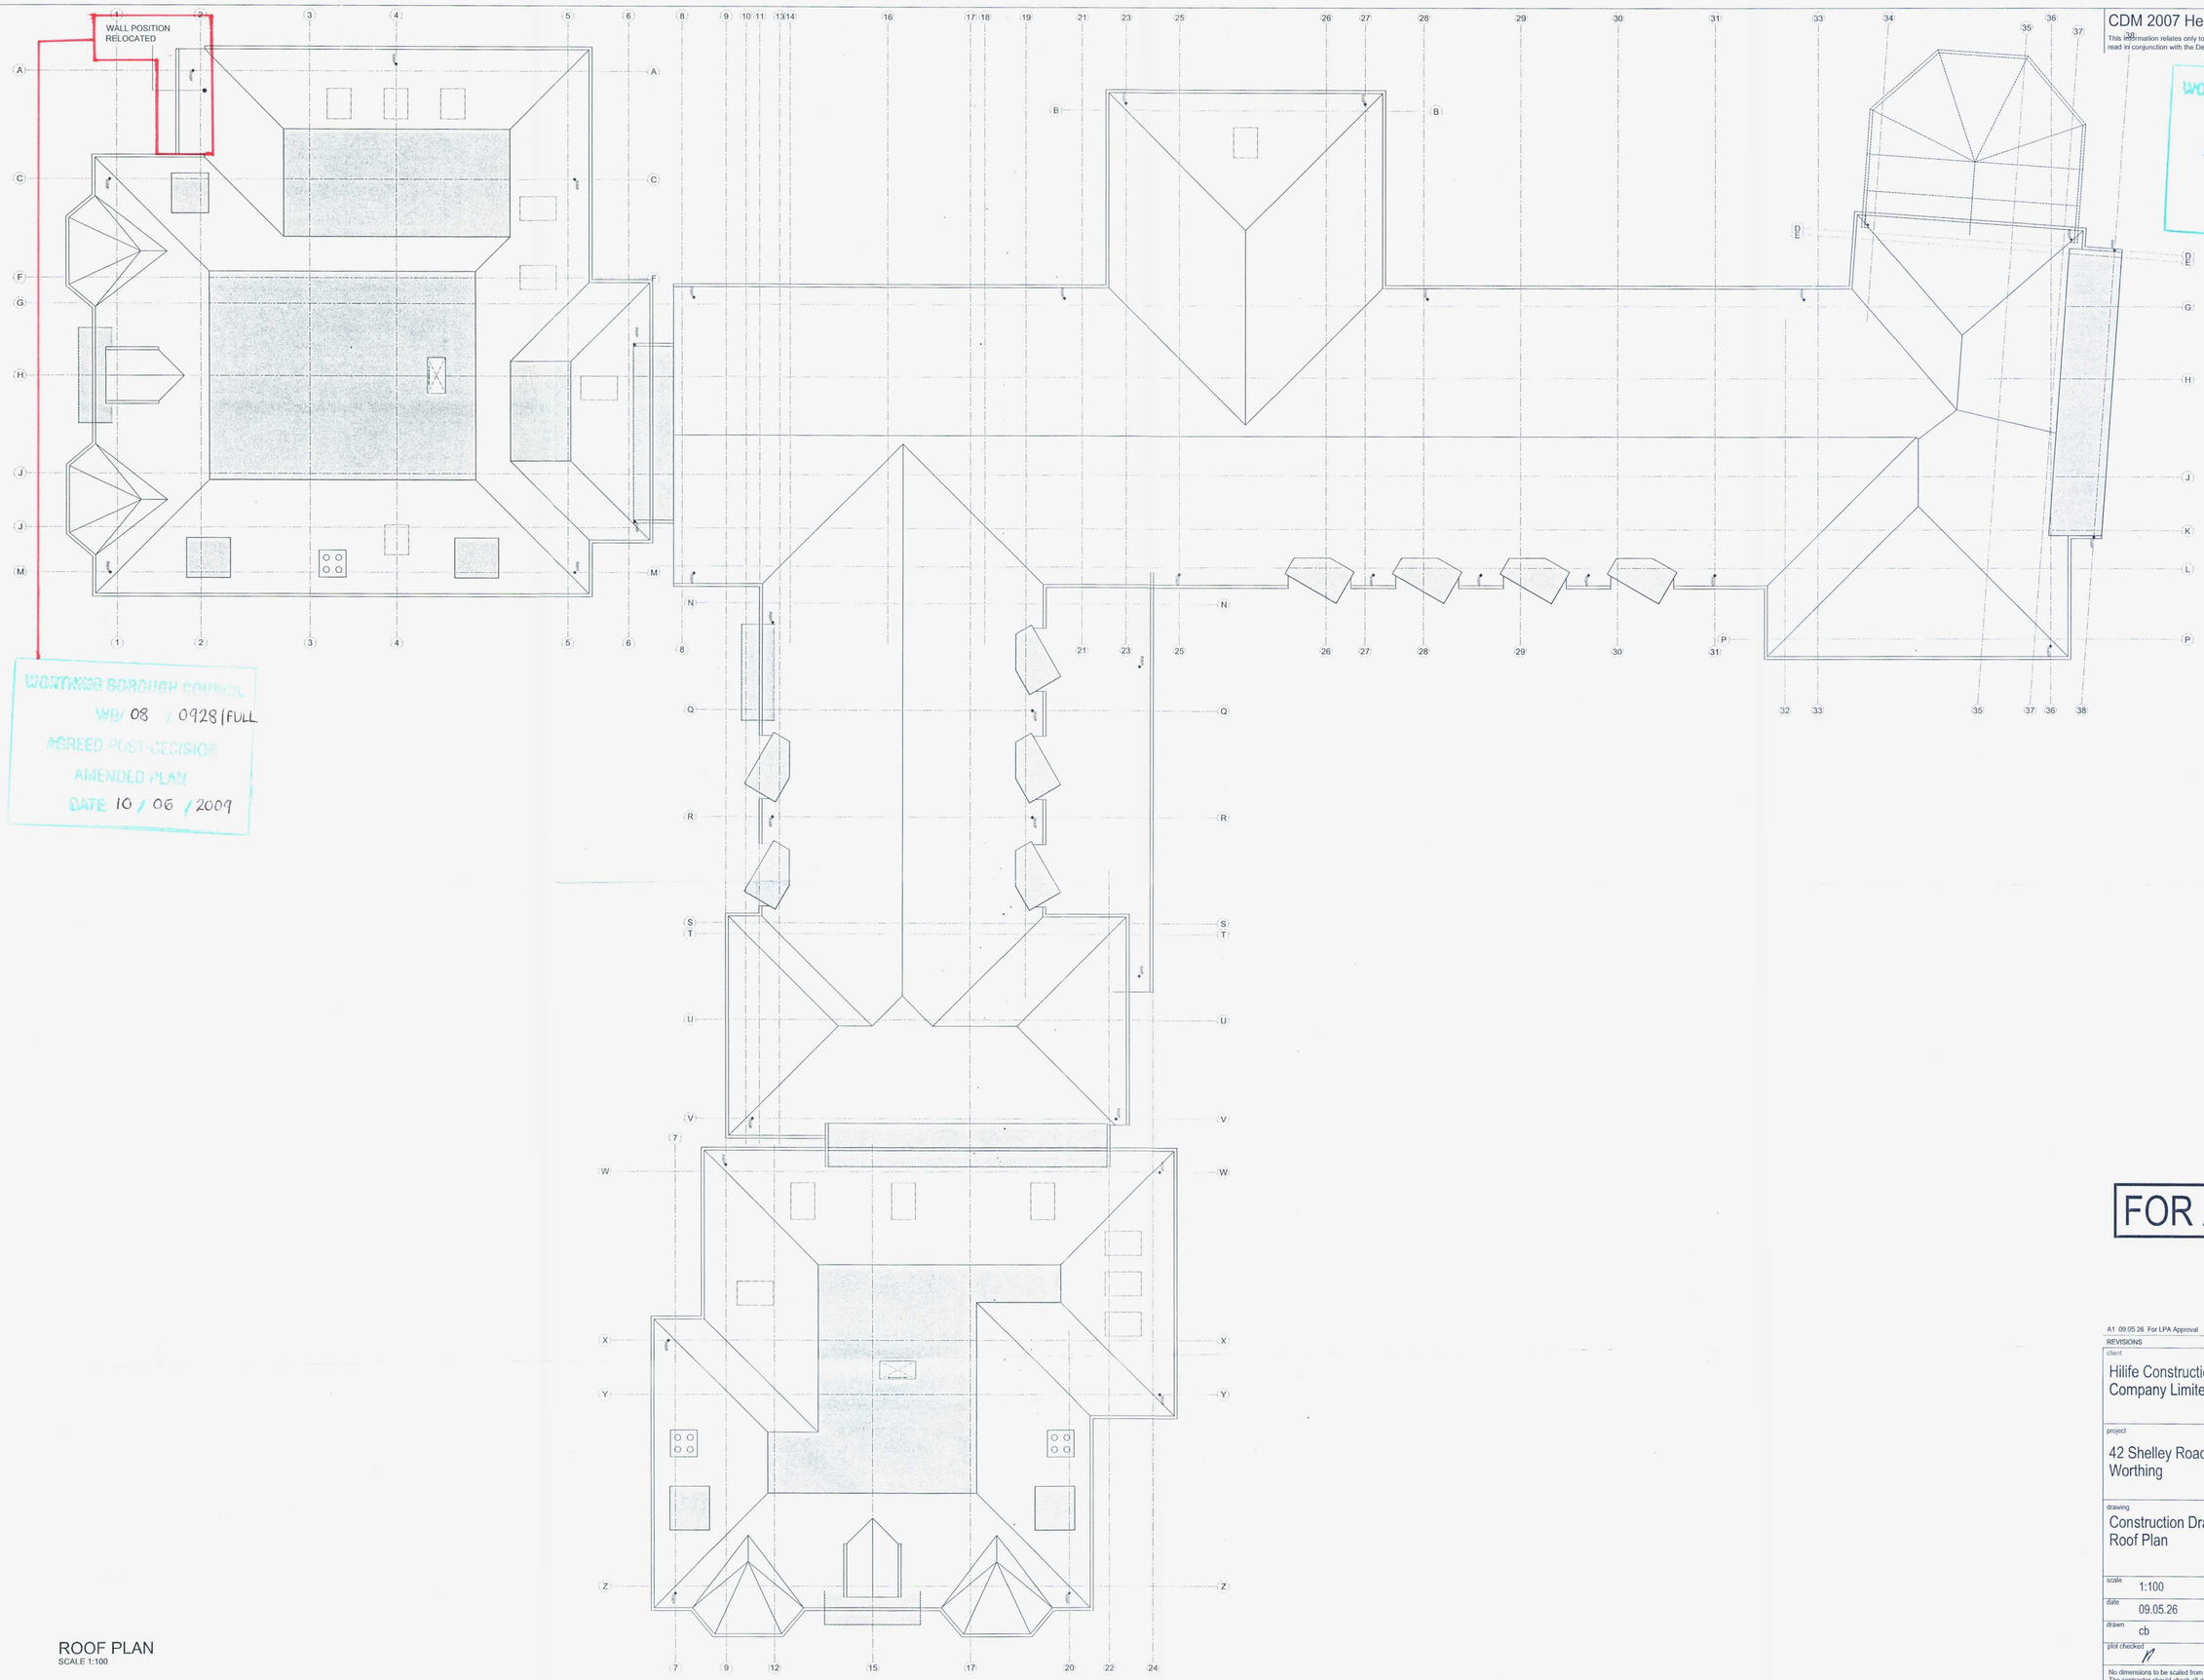

WORTHING BOROUGH COUNCIL
WB/ 08 / 0928/FULL
AGREED POST-DECISION
AMENDED PLAN
DATE 10 / 06 / 2009

WORTHING BOROUGH COUNCIL
WB/ 08 /0928/FULL
AGREED POST-DECISION
AMENDED PLAN
DATE: 10/06/09

CDM 2007 Health & Safety Information:

This information relates only to 'Significant Hazards' identified on this drawing and is to be read in conjunction with the Designer's Risk Assessment Register.

ROOF PLAN
SCALE 1:100

FOR APPROVAL

A1 09.05.26 For LPA Approval — cb
REVISIONS — drawn

client
Hillife Construction Company Limited

project
42 Shelley Road
Worthing

drawing
Construction Drawings
Roof Plan

MICHAEL COOK ASSOCIATES
Brooklyn Chambers
11 Goring Road
Worthing
West Sussex BN12 4AP
Tel: 01903 248777
Fax: 01903 248568
E-Mail: office@michaelcookassociates.co.uk

scale	drawing no	revision
1:100	5224/SK090526(6)	A1
date 09.05.26		
drawn cb		
plot checked	CAD File Name: 5224-WD-Plans_MinorAmendments.dwg	xrefs:

No dimensions to be scaled from drawing.
The contractor should check all dimensions on site.
It is the contractors responsibility to ensure compliance with Building Regulations.