

Plan:
BLOCK PLAN - PROPOSED

Scale - 1:500

N

Crown copyright and database rights 2015 Ordnance Survey 0100031673



Crown copyright and database rights 2015 Ordnance Survey 0100031673

Plan:
BLOCK PLAN - EXISTING

Scale - 1:1250

N



Crown copyright and database rights 2015 Ordnance Survey 0100031673

Plan:
BLOCK PLAN - PROPOSED

Scale - 1:1250

N


ADUR & WORTHING PLANNING SERVICES
PLAN AWDM/ 1266/15
DATE VALID - 9 NOV 2015

ADDITIONAL

Plan:
EXISTING GROUND FLOOR

Scale - 1:50

0mm 1,000mm 2,000mm

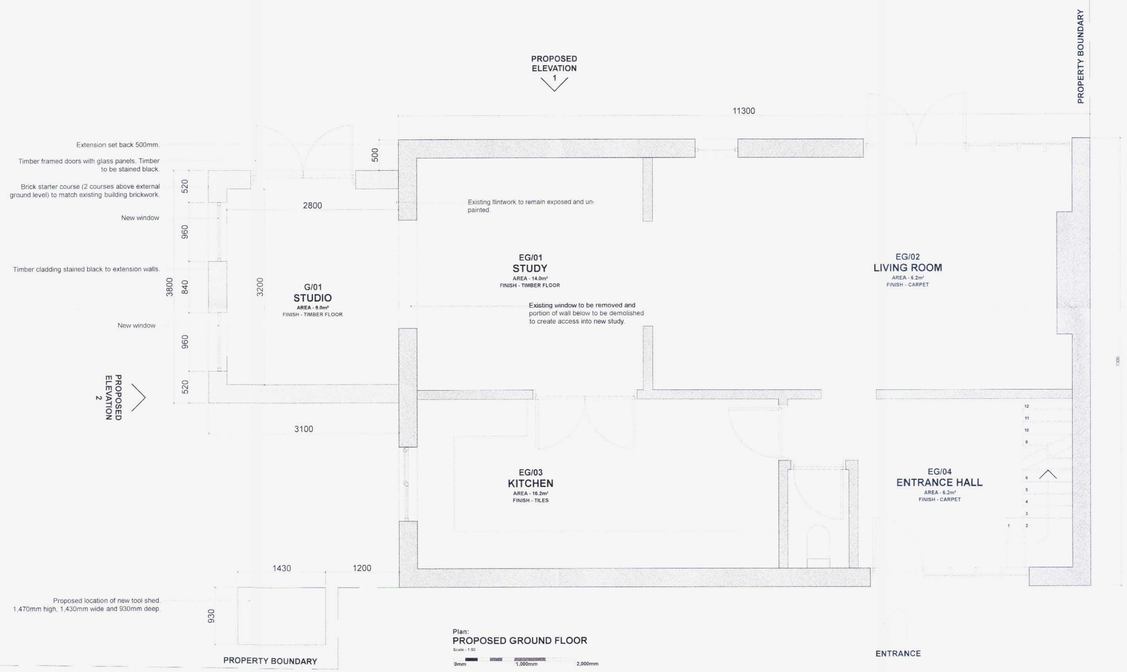

Plan:
PROPOSED GROUND FLOOR

Scale - 1:50

0mm 1,000mm 2,000mm

Existing walls

Proposed walls

Rev:	Date:	Notes:	Drawn by:
E	06.11.15	Issued L.P.A. for planning approval.	JMP
D	28.07.15	Issued L.P.A. for planning approval.	JMP
C	27.07.15	Issued to client for comment.	JMP
B	09.04.15	Issued L.P.A. for planning approval.	JMP
A	06.04.15	Issued to client for comment.	JMP
/	16.03.15	Issued to client for comment.	JMP

3 OLD FARM COURT

NEW SALTS FARM ROAD, SHOREHAM
EAST SUSSEX. BN43 5FE

001-(P)001-E

BLOCK/EXISTING/PROPOSED PLANS

SCALE: 1:50@A1
DRAWN BY: JMP
STATUS:
FOR APPROVAL

NOTES:
Do not scale from this drawing, use given dimensions.