
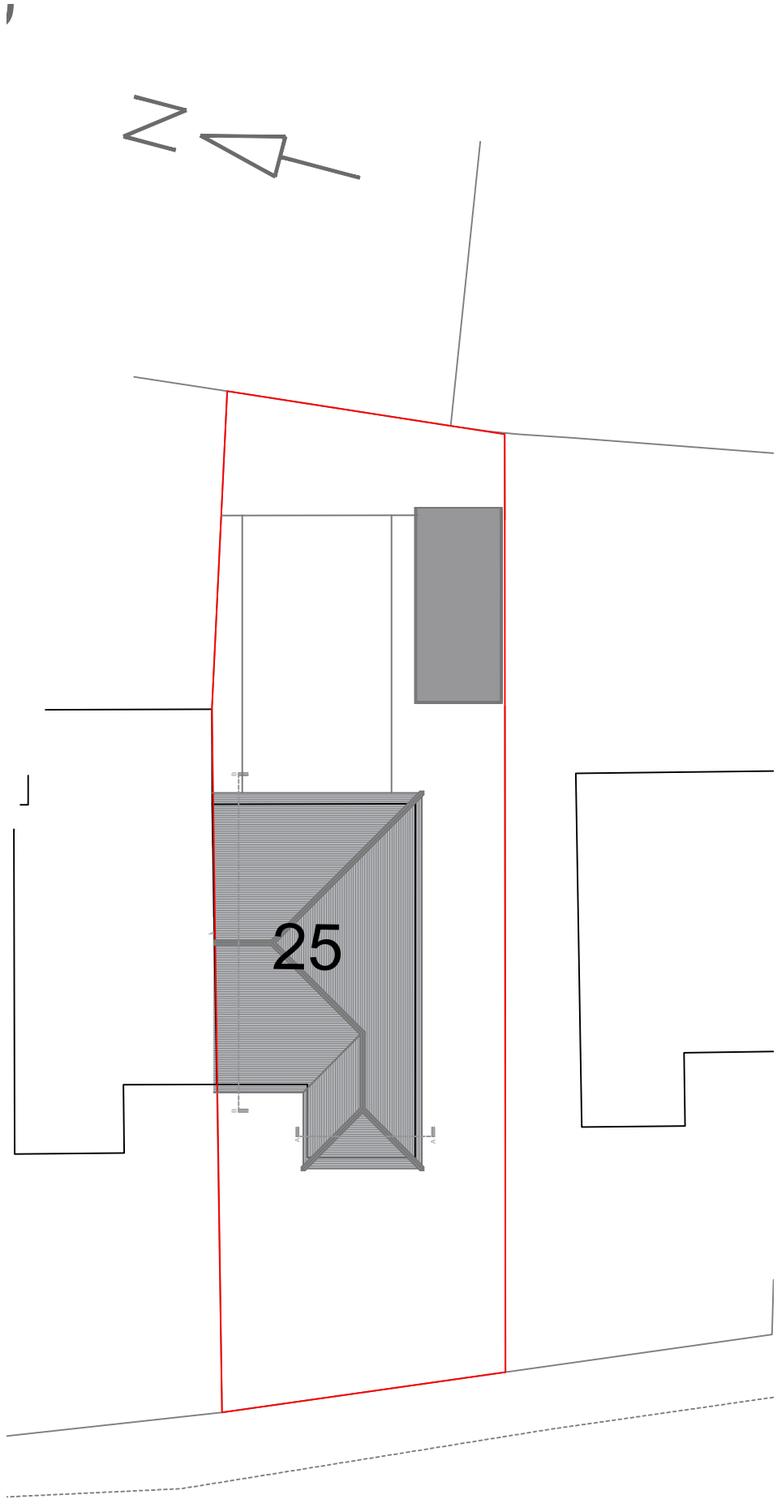


Existing Block Plan

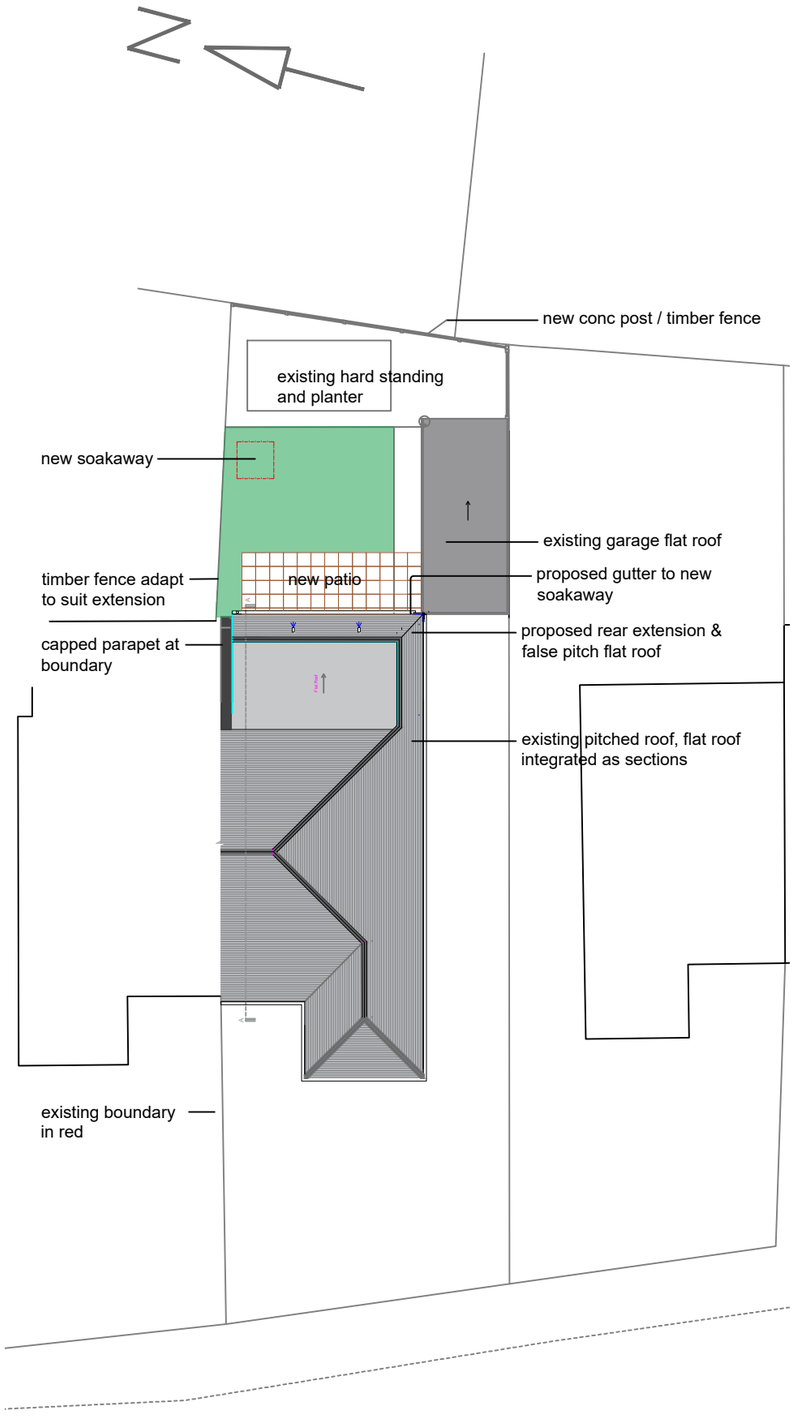

Proposed Block Plan

Scale in Metres

0 1 2 3 4 5 10 20

Notes:

DO NOT SCALE FROM THIS DRAWING. Use figured dimensions only.

This drawing is the copyright of MacConvilles Ltd and may be reproduced either in hard copy or electronic format for the internal use of the recipient in connection with this project only. This drawing may not be reproduced further nor amended or extracted from nor used for any other purpose without the prior written consent of MacConvilles Ltd.

This drawing must be read in conjunction with all other related drawings and documentation. Any discrepancy in either must be reported immediately to MacConvilles Ltd.

It is the contractor's responsibility to check all dimensions on site, any discrepancy to be reported immediately to MacConvilles Ltd.

Details are representative only, size and final setting out to be verified on site, and subject to confirmation by relevant specialist subcontractor.

Full original record copies of issued drawings are kept at MacConvilles Ltd.

MacConvilles Ltd declares its moral rights to be identified as the authors of this drawing and any architectural work carried out in this project.

Drawing Status

FOR PLANNING

Rev	Description	By	Date
P2	Roof and eaves height changed	DC	02.08.2024
P1	Planning issue.	SO	08.07.2024

MacConvilles

Heversham House
20-22 Boundary Road
Hove
East Sussex
BN3 4EF
T +44 (0) 1273 692611
E mail@macconvilles.com
W www.macconvilles.com

RICS

Client

The Salvation Army

Project Title

Proposed single storey rear extension

Address

25 Wiston Close, Worthing, BN14 7PU

Drawing Title

Block & Roof Plan - Existing & Proposed

Scale @ A3	Drawn	Checked	Revision Date
1:200	DC	SO	02.08.2024

Drawing Number

Project – Originator – Zone – Level – Type – Role – Number

26581 – MAC – N/A – XX – DR – B – 002

Project Ref

26581

Revision

P2