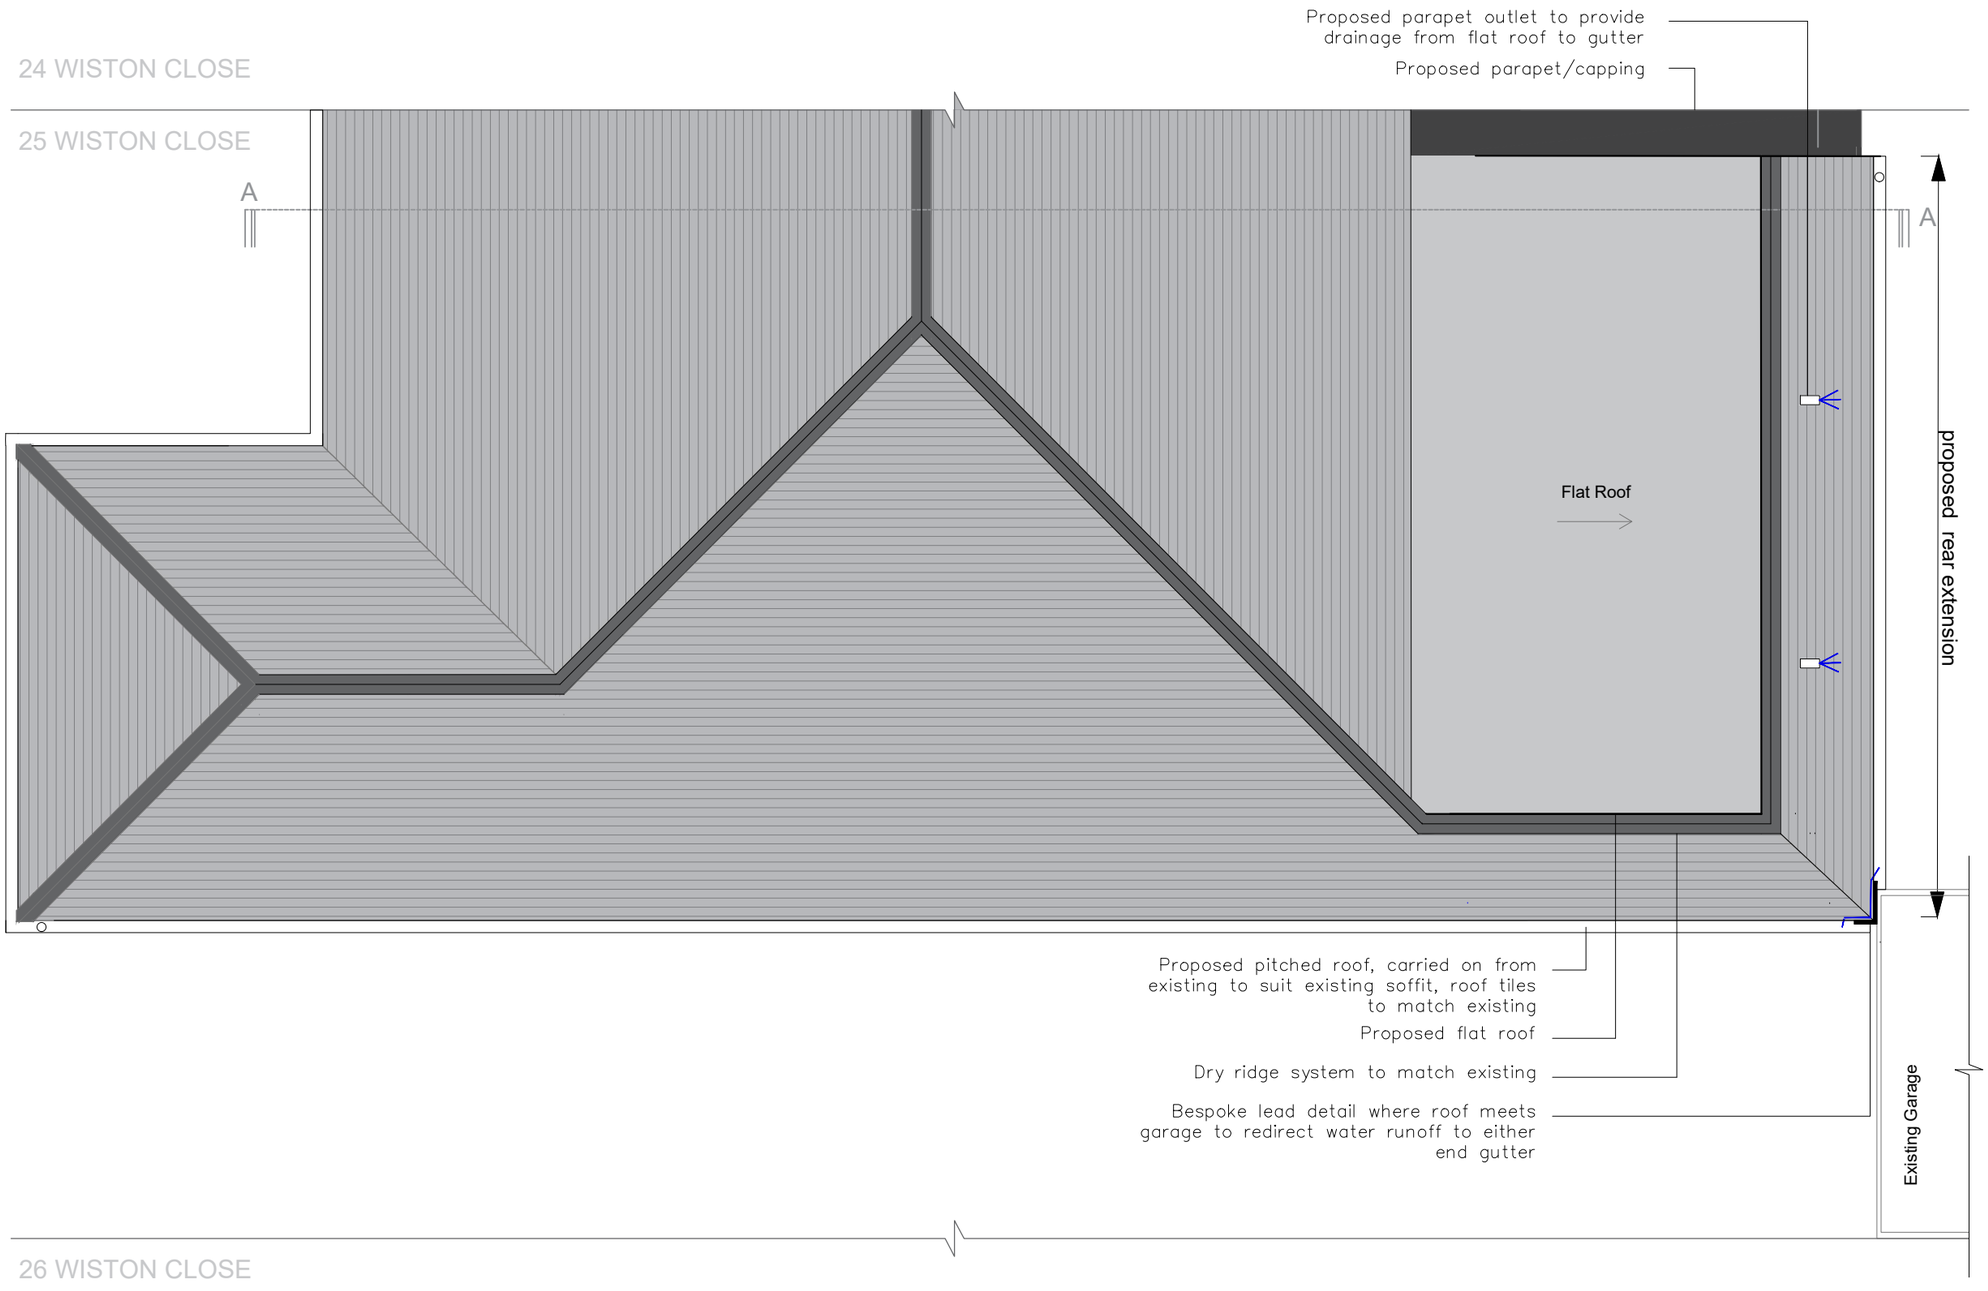


Scale in Metres

0 1 2 3 4 5

Notes:

DO NOT SCALE FROM THIS DRAWING. Use figured dimensions only.

This drawing is the copyright of MacConvilles Ltd and may be reproduced either in hard copy or electronic format for the internal use of the recipient in connection with this project only. This drawing may not be reproduced further nor amended or extracted from nor used for any other purpose without the prior written consent of MacConvilles Ltd.

This drawing must be read in conjunction with all other related drawings and documentation. Any discrepancy in either must be reported immediately to MacConvilles Ltd.

It is the contractor's responsibility to check all dimensions on site, any discrepancy to be reported immediately to MacConvilles Ltd.

Details are representative only, size and final setting out to be verified on site, and subject to confirmation by relevant specialist subcontractor.

Full original record copies of issued drawings are kept at MacConvilles Ltd.

MacConvilles Ltd declares its moral rights to be identified as the authors of this drawing and any architectural work carried out in this project.

N

Drawing Status
FOR PLANNING

Rev	Description	By	Date
P2	Change to roof and eaves.	DC	02.08.2024
P1	First issue.	DC	11.07.2024

MacConvilles

Heversham House
20-22 Boundary Road
Hove
East Sussex
BN3 4EF
T +44 (0) 1273 692611
E mail@macconvilles.com
W www.macconvilles.com

Client
The Salvation Army

Project Title
PROPOSED GROUND FLOOR REAR EXTENSION

Address
25 WISTON CLOSE, WORTHING

Drawing Title
PROPOSED ROOF PLAN

Scale @ A3	Drawn	Checked	Revision Date
1:50	DC	SO	02.08.2024

Drawing Number
Project – Originator – Zone
26581 – MAC – N/A
RF – DR – B – 004
Level Type Role Number

Project Ref
26581

Revision
P2