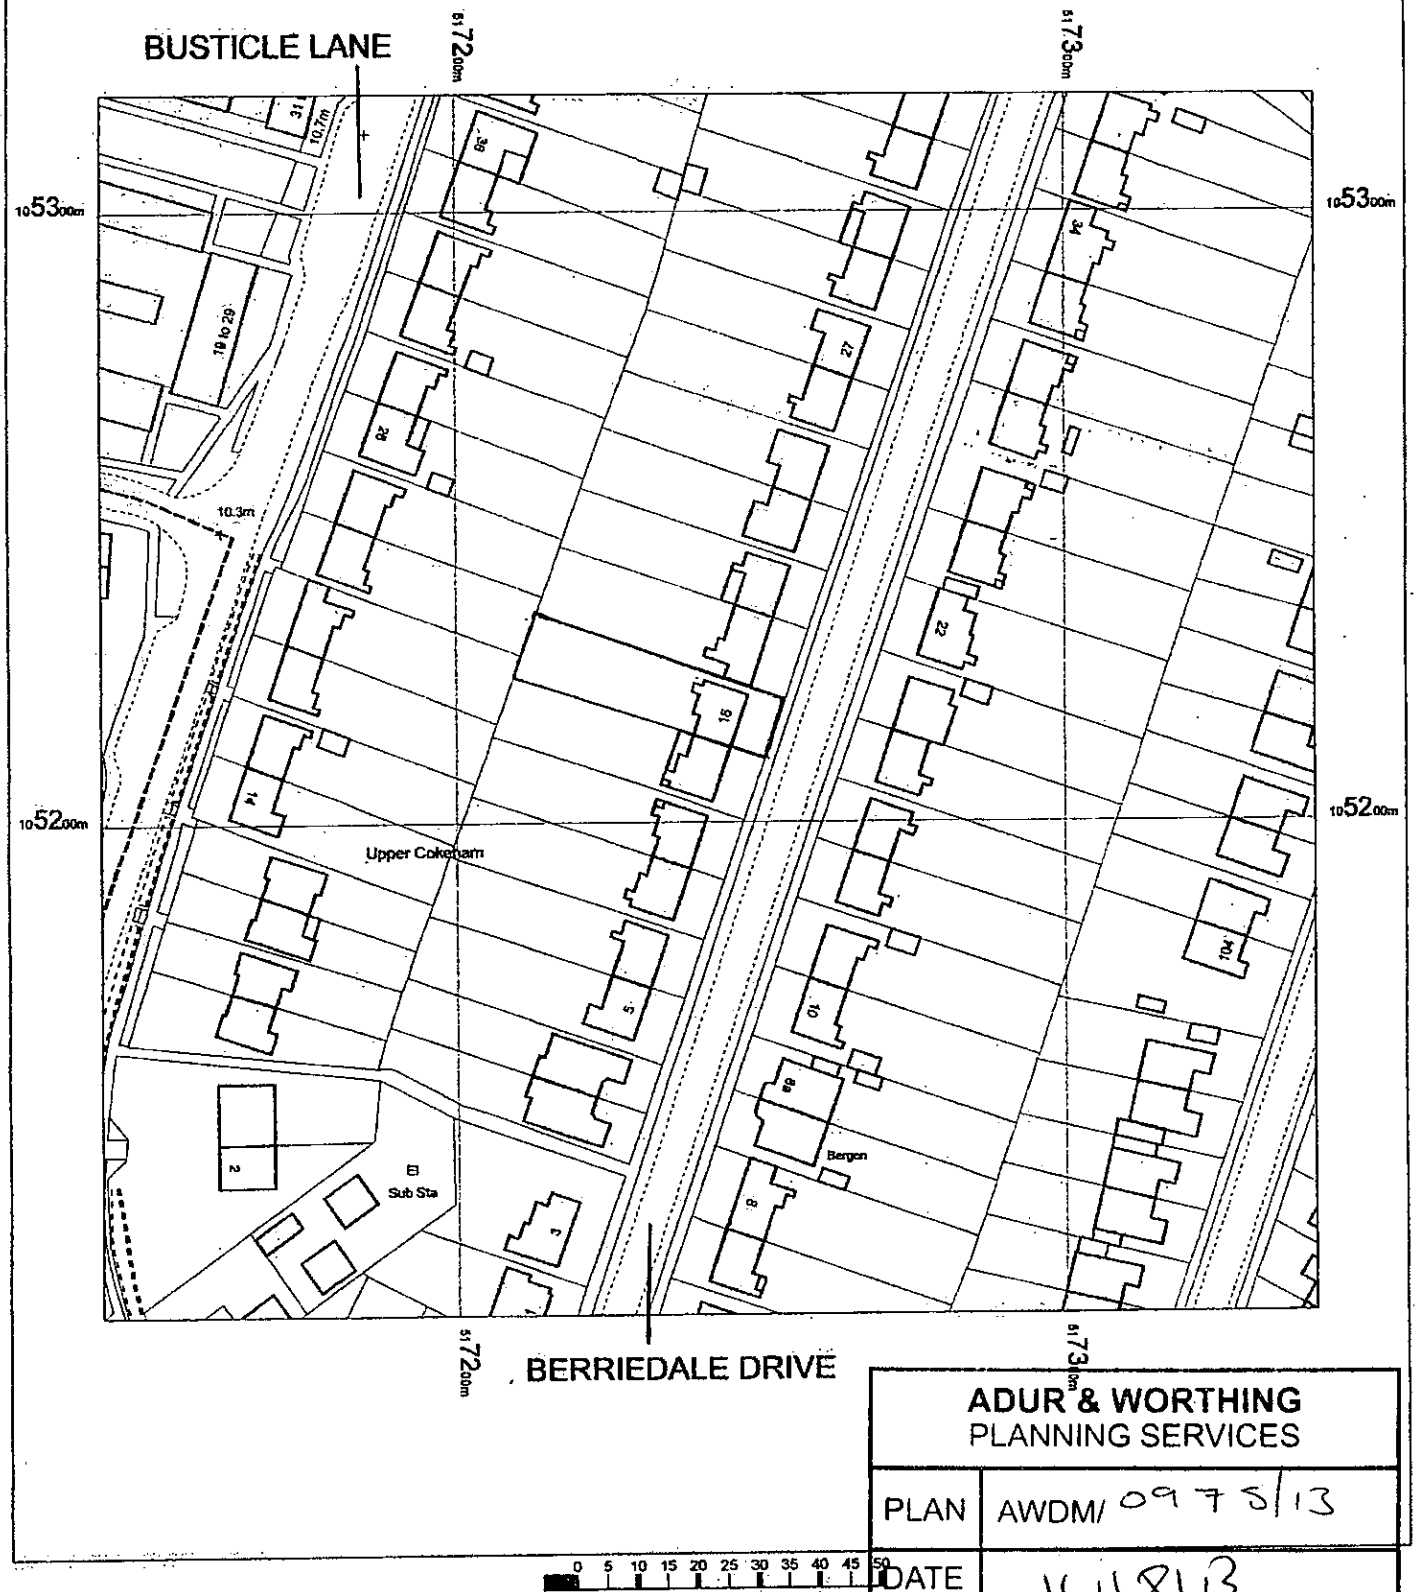


ADUR & WORTHING PLANNING SERVICES	
PLAN	AWDM/ 0975/13
DATE VALID	14/8/13

N

15 Berriedale Drive
Sompting
Lancing
BN15 0LE

OS Mastermap
31 July 2013, ID: CM-00247480
www.centremapslive.co.uk

1:1250 scale print at A4, Centre: 517241 E, 105219 N

©Crown Copyright. Licence no. 100019980

Mapping sourced from Ordnance Survey CENTREMAPSlive