




EXISTING WEST ELEVATION 1:100

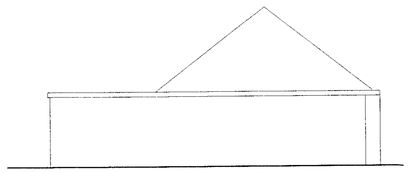


EXISTING SOUTH ELEVATION 1:100

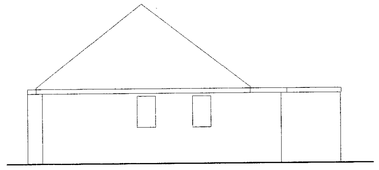


EXISTING NORTH ELEVATION 1:100

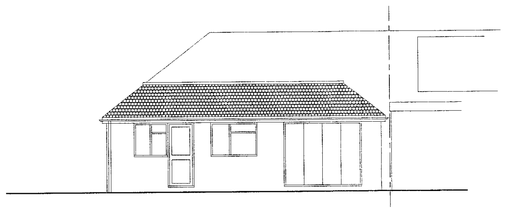


PROPOSED WEST ELEVATION 1:100

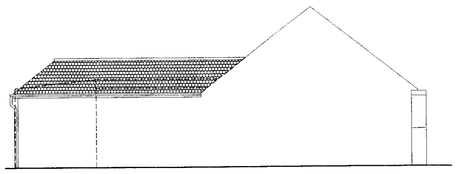


PROPOSED SOUTH ELEVATION 1:100

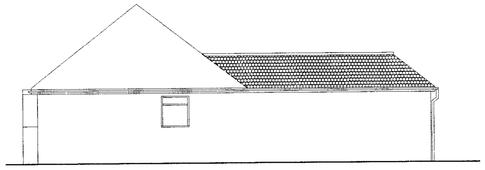


PROPOSED NORTH ELEVATION 1:100

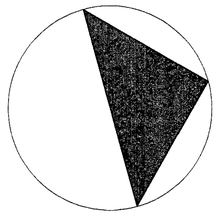


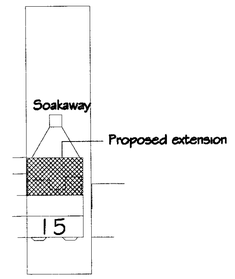

BLOCK PLAN 1:500

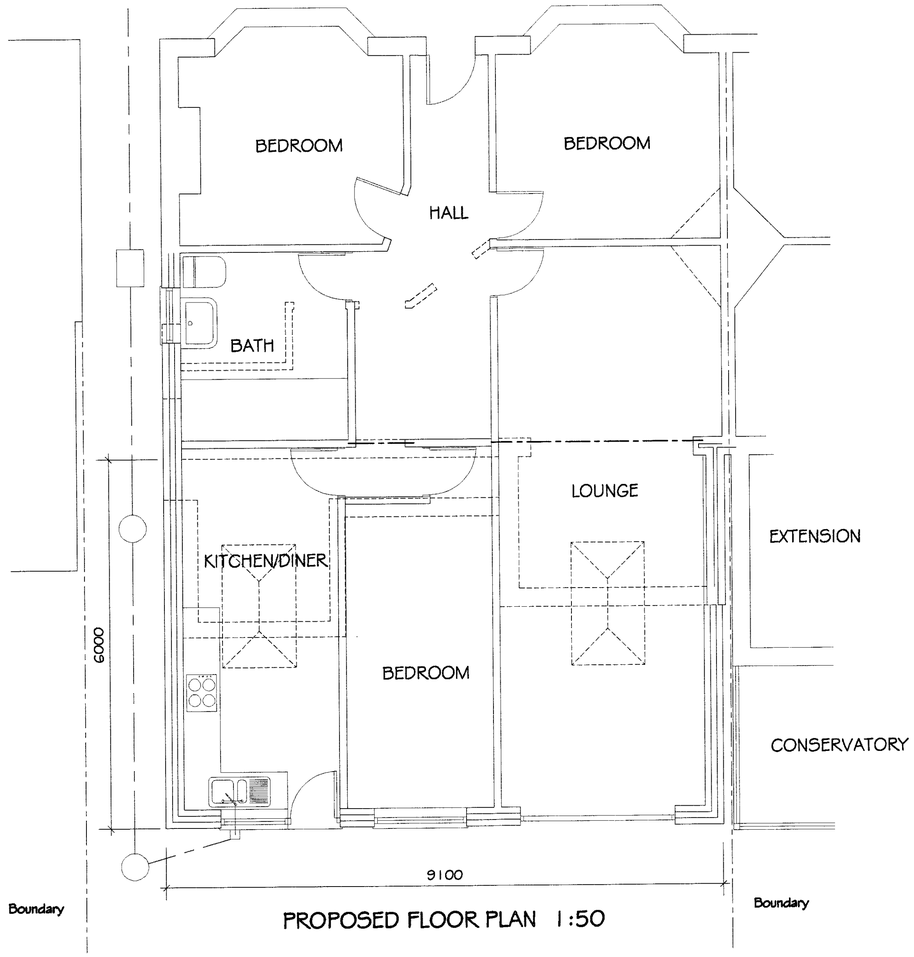

PROPOSED FLOOR PLAN 1:50

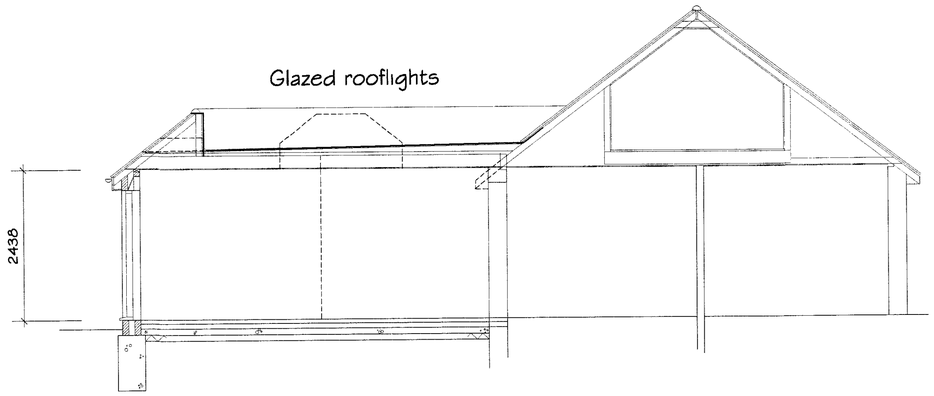

SECTION 1:50

ADUR & WORTHING PLANNING SERVICES
PLAN AWDM/0975/13
DATE VALID 16/9/13

PROJECT: SINGLE STOREY EXTENSION TO REAR

LOCATION: 15, BERRIEDALE DRIVE, SOMPTING

SCALE: AS NOTED
DATE: JULY 2013
DWG No: 3011

ARW Design, 89, South Street, Tarring, Worthing, West sussex, BN14 7ND
T:07771851222 E:Arweeden1@aol.com