

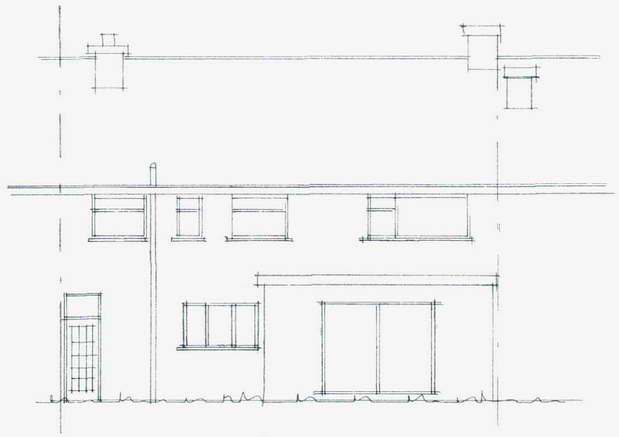



REAR ELEVATION:

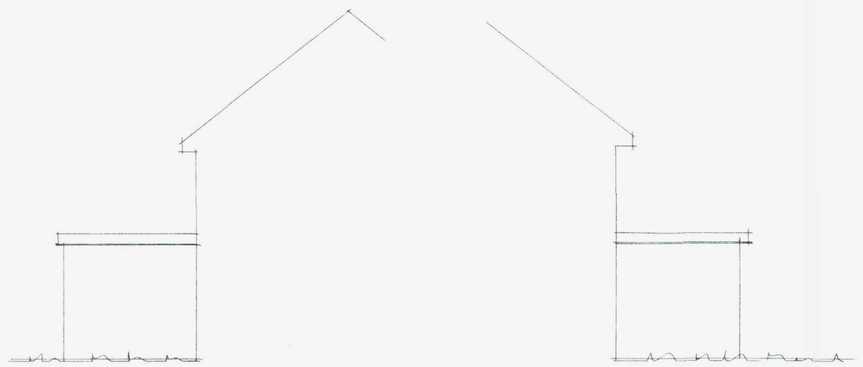


SIDE ELEVATIONS:

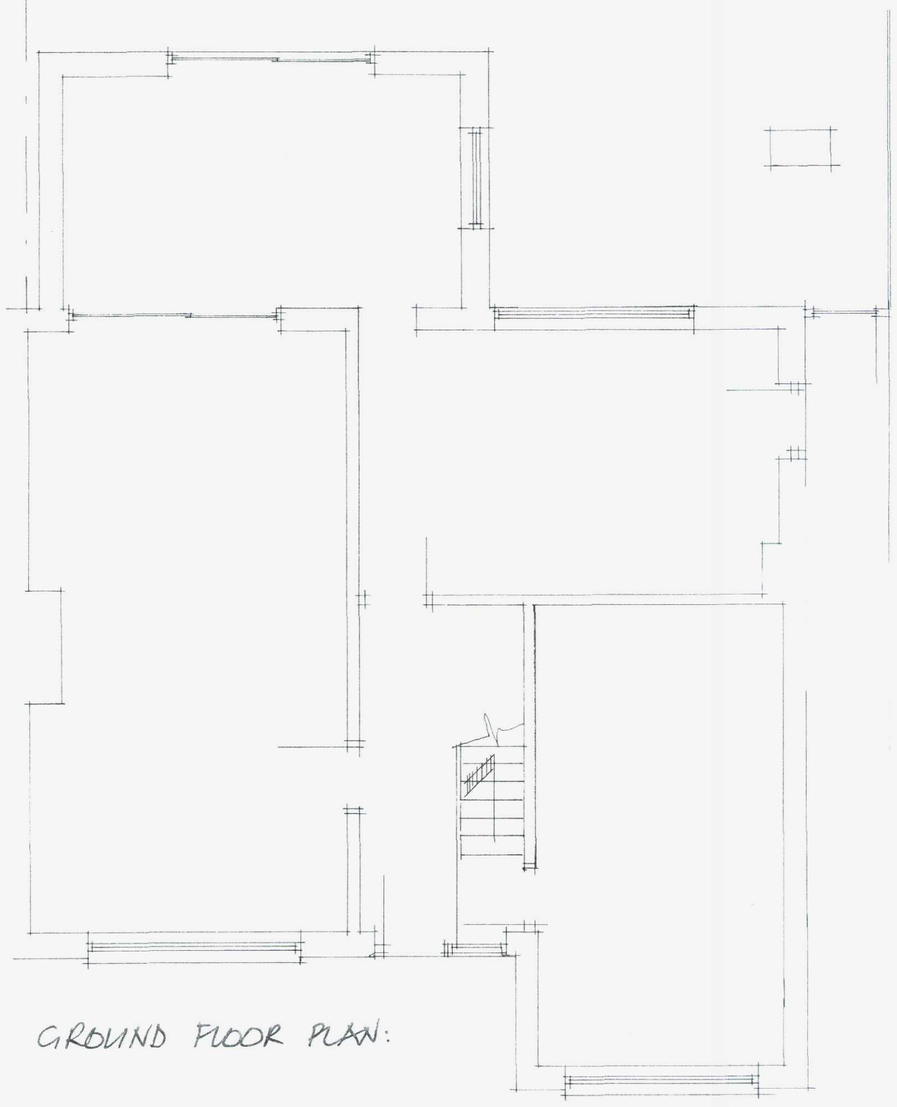

GROUND FLOOR PLAN:

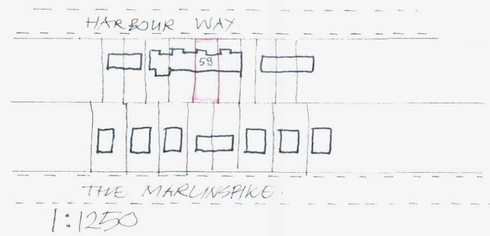

1:1250

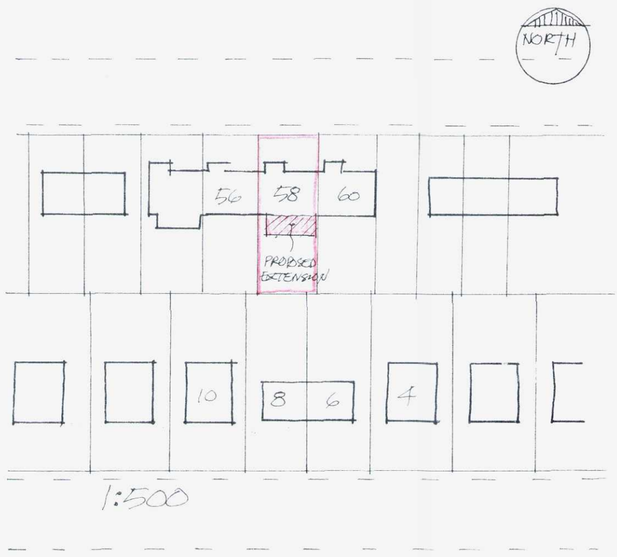

1:500

Notes:

All Dimensions must be checked on site and not scaled from this drawing

Contractor and client are reminded of their obligation under the Party Wall Act. If in doubt ask.
Contractor is to confirm all below ground drain run direction and invert levels.

ADUR & WORTHING
PLANNING SERVICES

PLAN	AWDM/ 1007/13
DATE VALID	14/8/13

A		
	Date	Revisions

copyright

TIM CORDING
Architectural and Planning Services
"Kingshead", 140 High Street,
Steyning, West Sussex BN44 3LH
Tel/Fax: 01903 814836

Client
MR & MRS. SHAH.

Job Title
EXISTING PLAN & ELEVATIONS.

Drawing Title
58 HARBOUR WAY.
SHOREHAM BY SEA.

Scale 1:50 & 1:100

Date | Drawn by

Drg No. | Rev