



Notes:


1. THE COPYRIGHT OF THIS DRAWING IS VESTED IN ARCHEVOLVE AND IT MAY NOT BE REPRODUCED IN WHOLE OR PART OR USED FOR THE MANUFACTURE OF ANY ARTICLE WITHOUT THE EXPRESS PERMISSION OF THE COPYRIGHT HOLDERS.
2. WORK TO FIGURED DIMENSIONS ONLY.
3. THIS DRAWING IS TO BE READ IN CONJUNCTION WITH ALL RELEVANT ARCHITECT'S, SERVICE ENGINEER'S AND ARCHEVOLVE AND SPECIFICATIONS.

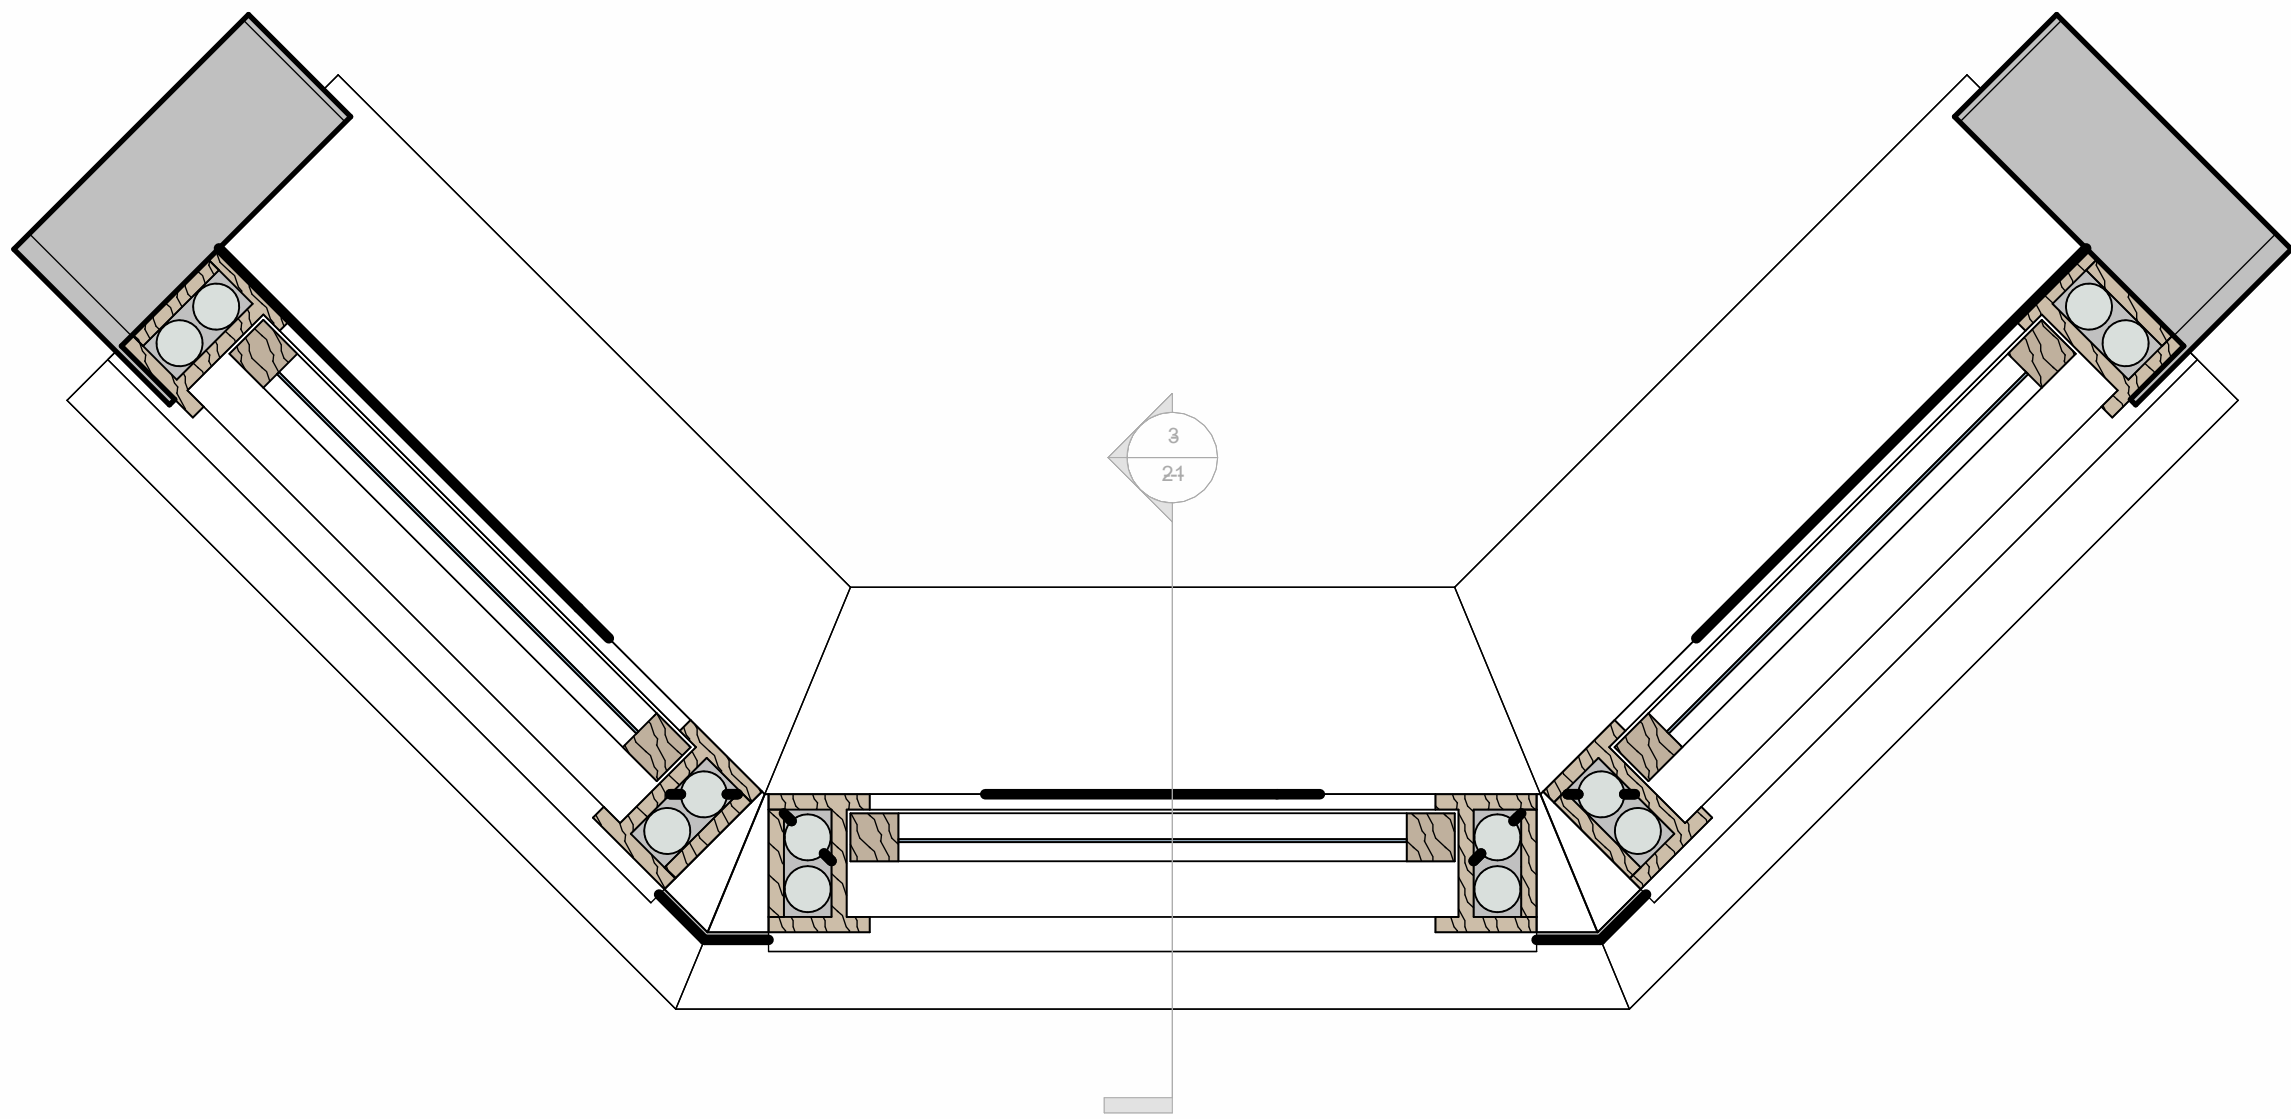

Existing Bay Window Plan
1 : 10

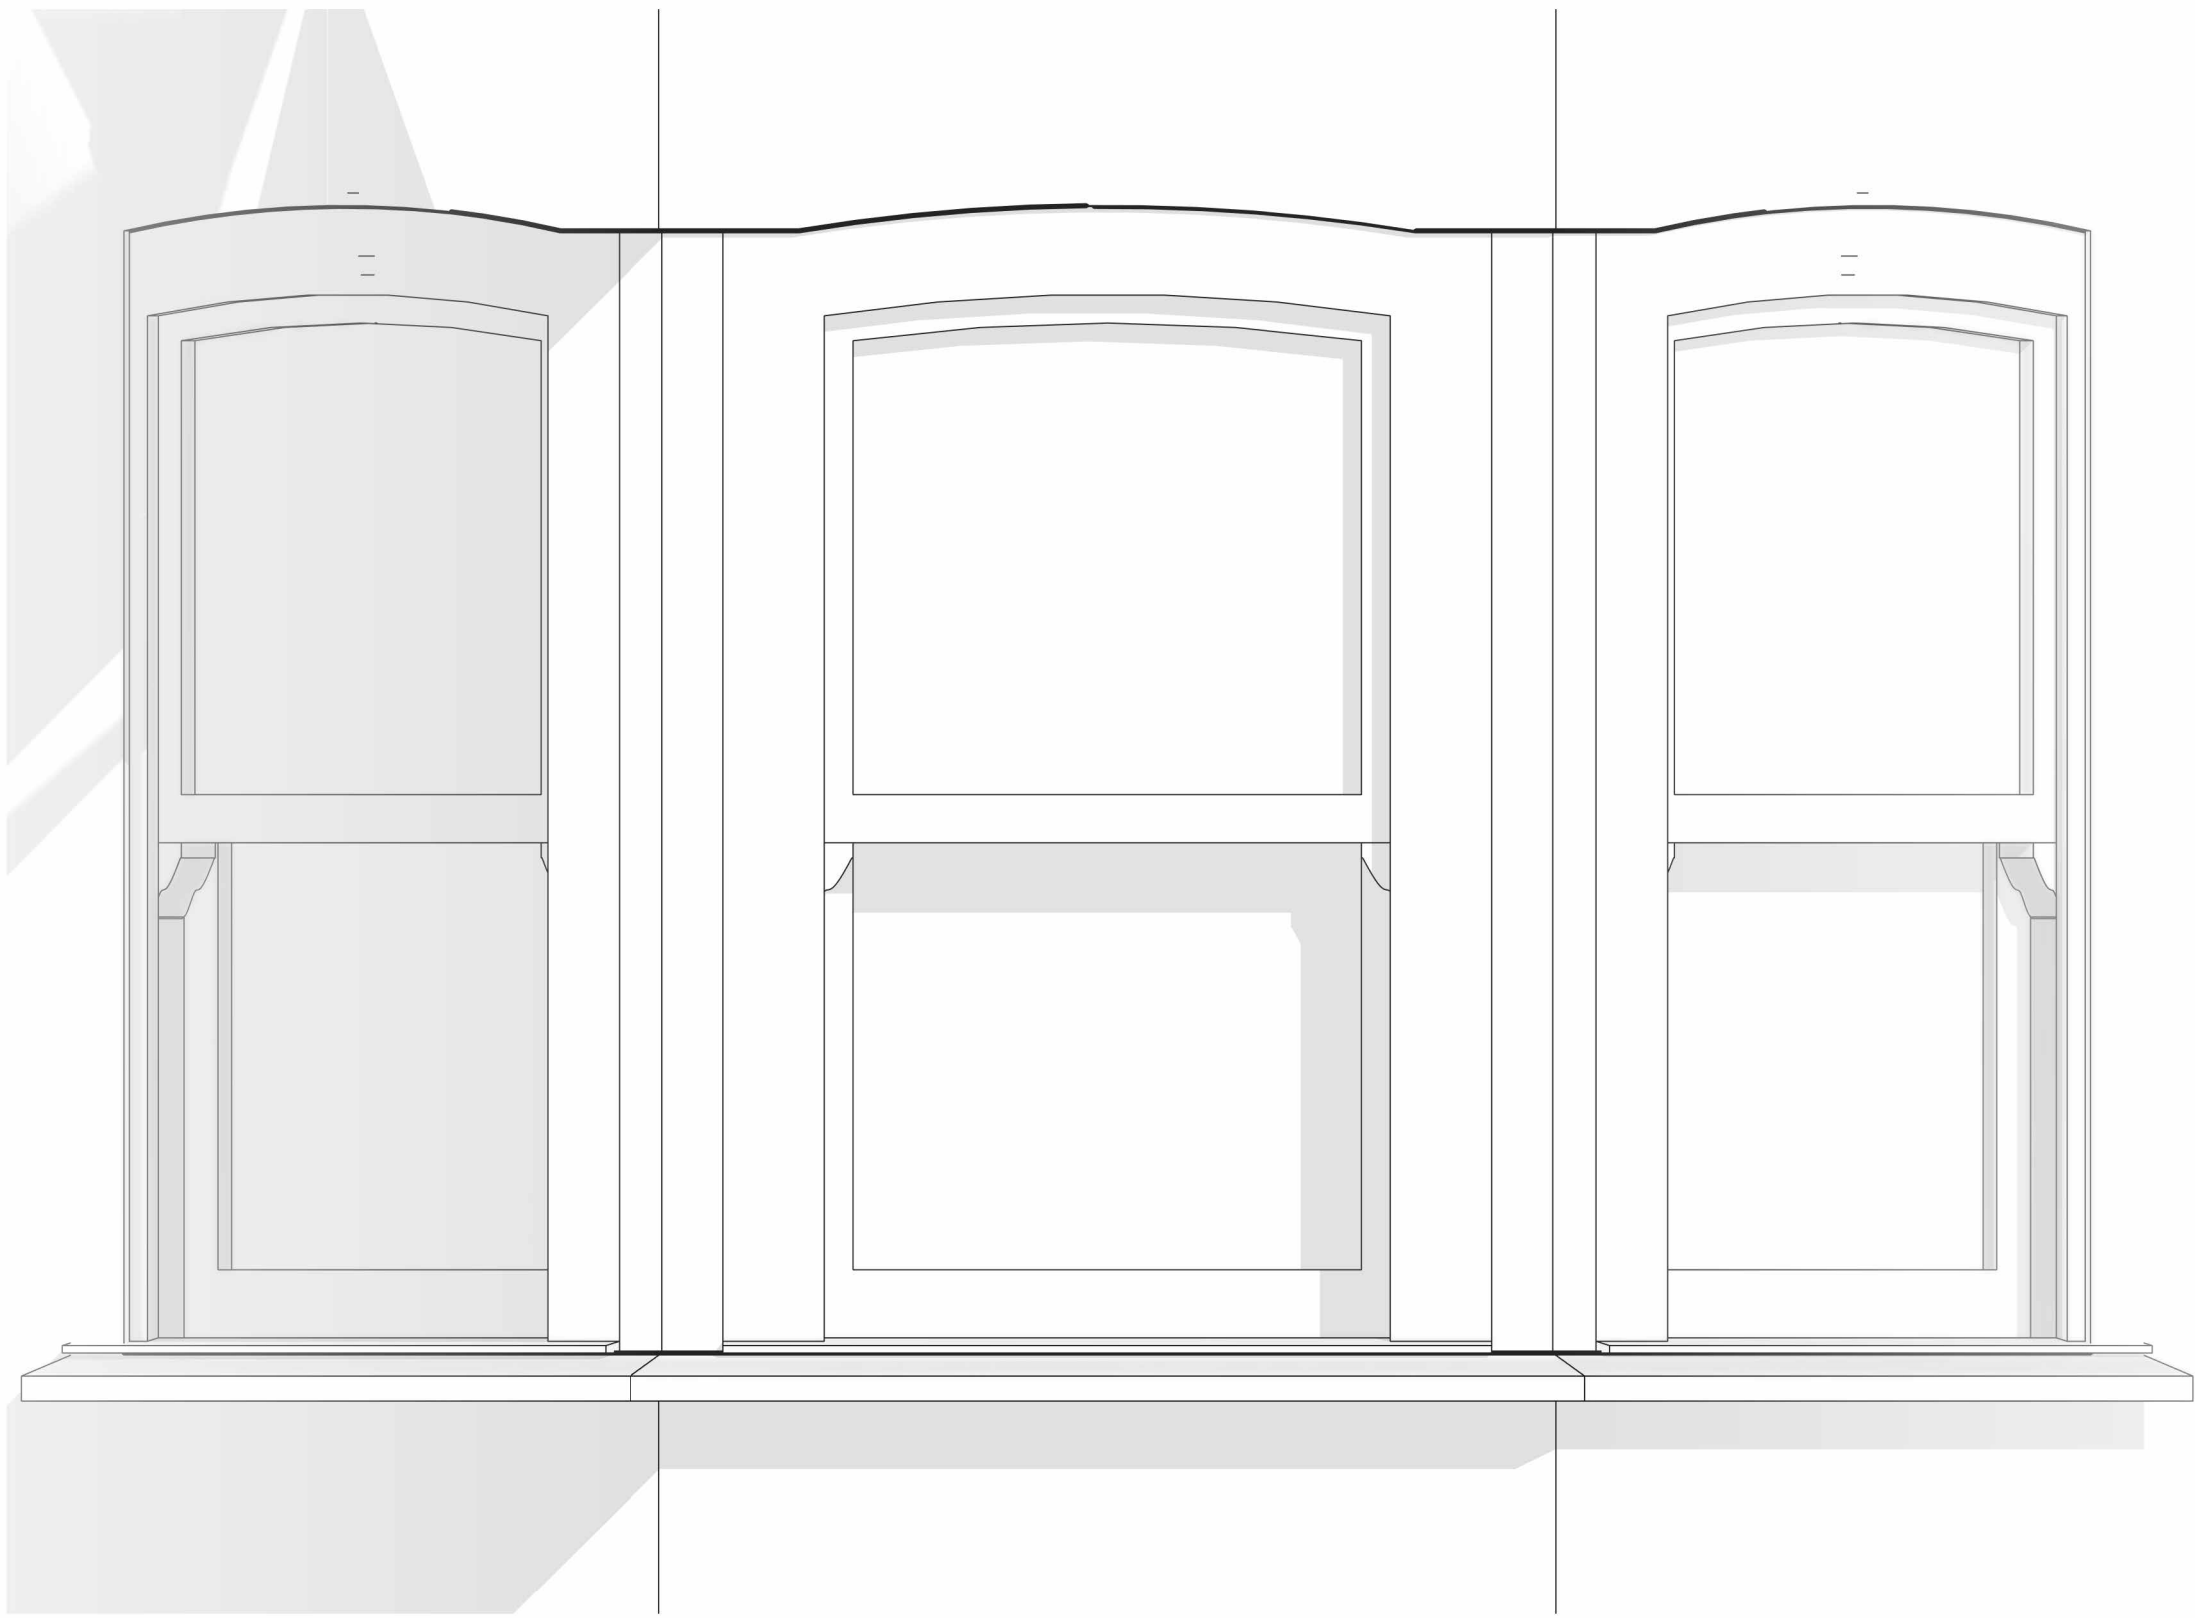

Existing Bay Elevation
1 : 10

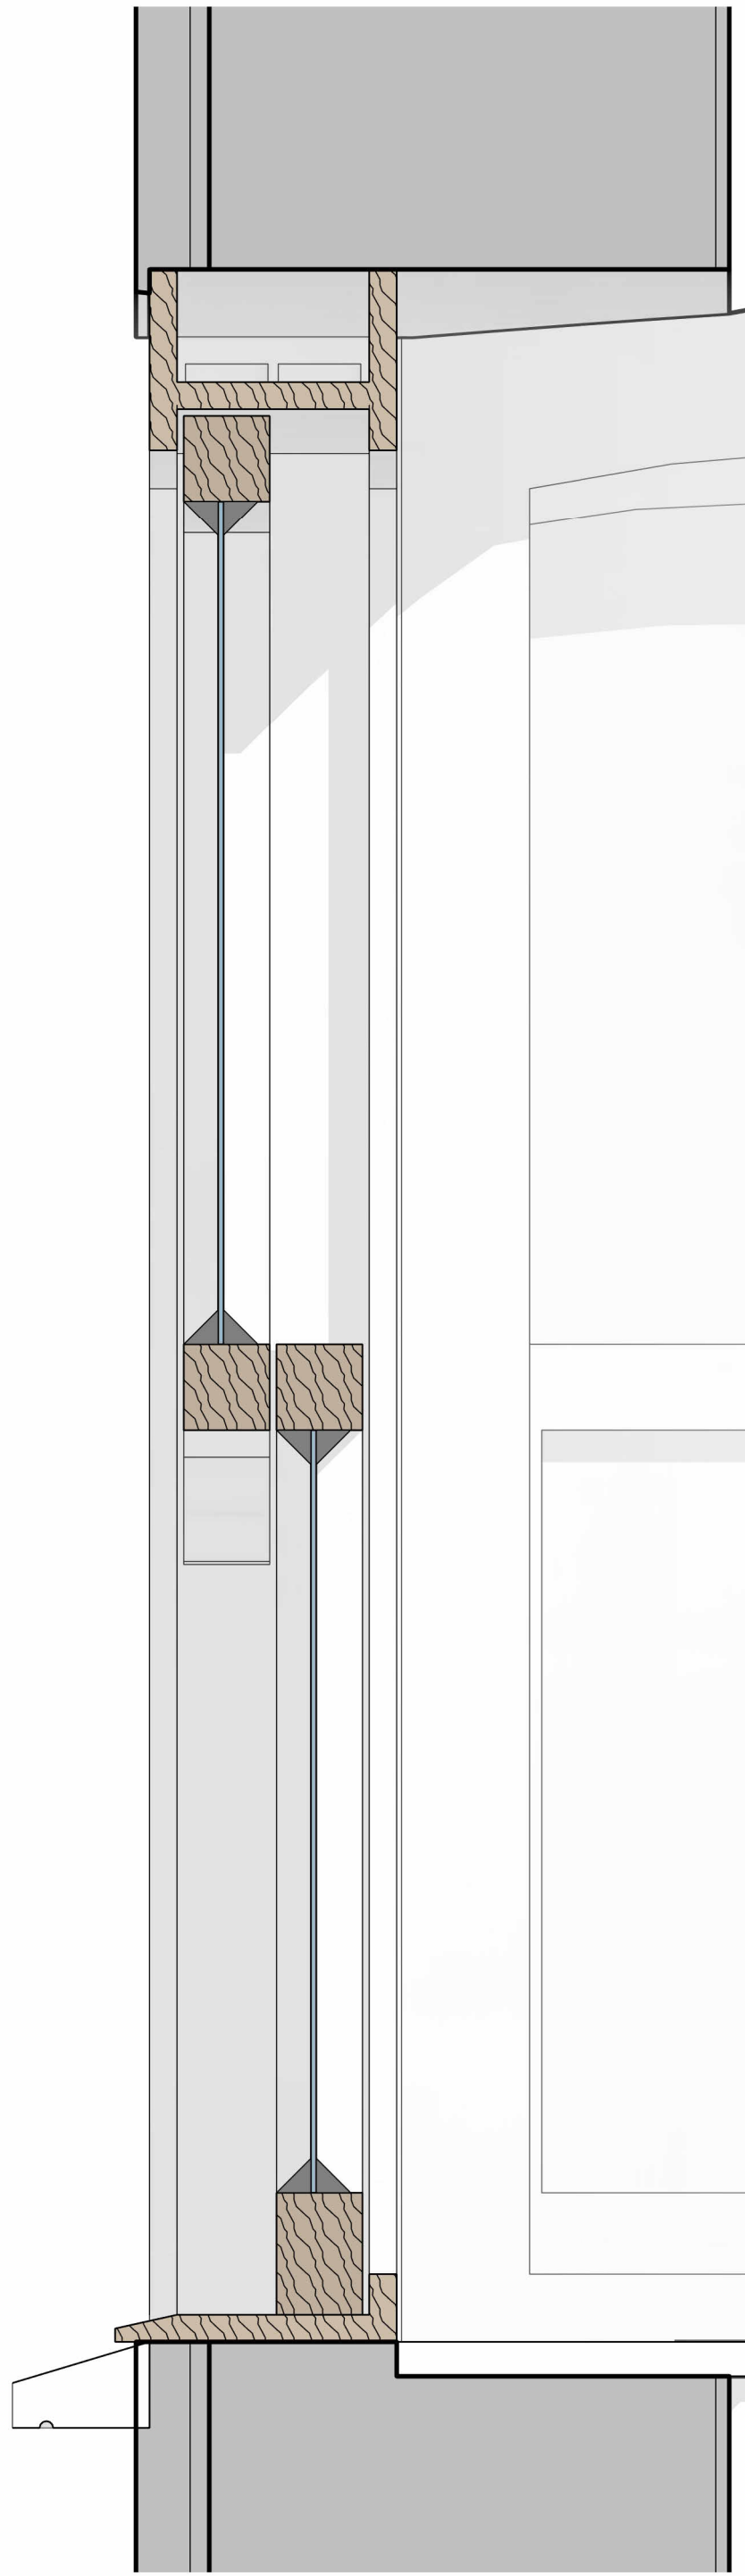

Existing Bay Section
1 : 5

Revision Number	Revision Description	Issued by	Revision Date
DATE:	STATUS:	SHEET SIZE:	
23/12/25	PLANNING CONDITIONS	A1	
SCALE:	DRAWN:	CHECKED:	
As indicated	AP		

CLIENT:	SITE ADDRESS:
ARUN Properties	34-38 Montague Street Worthing BN11 3HB

REVISION:

DRAWING NO:
APC/147/25/21

PROJECT NO:
MONTST

DRAWING:
9 Flat Scheme

TITLE:
Existing Bay Sash
Windows




ARCHEVOLVE


✉ // design @archevolve.co.uk

WEB // www. archevolve.co.uk

☎ // 01798 879894

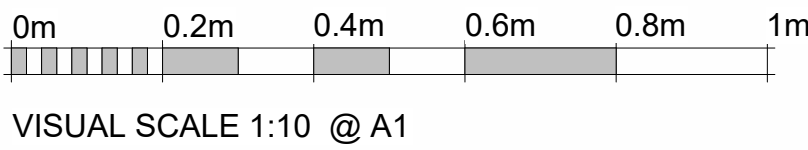

VISUAL SCALE 1:10 @ A1

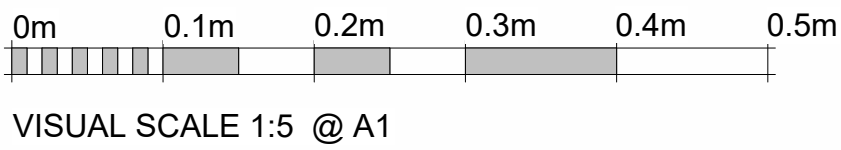

VISUAL SCALE 1:5 @ A1