




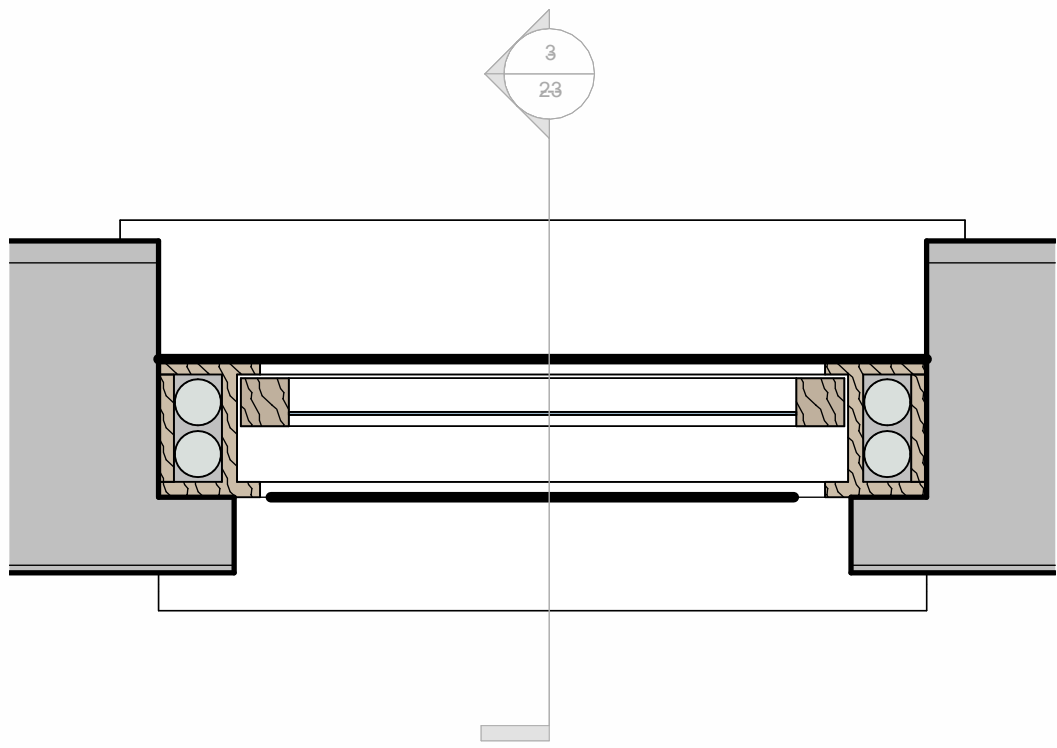



Existing Window Plan 1
1 : 10

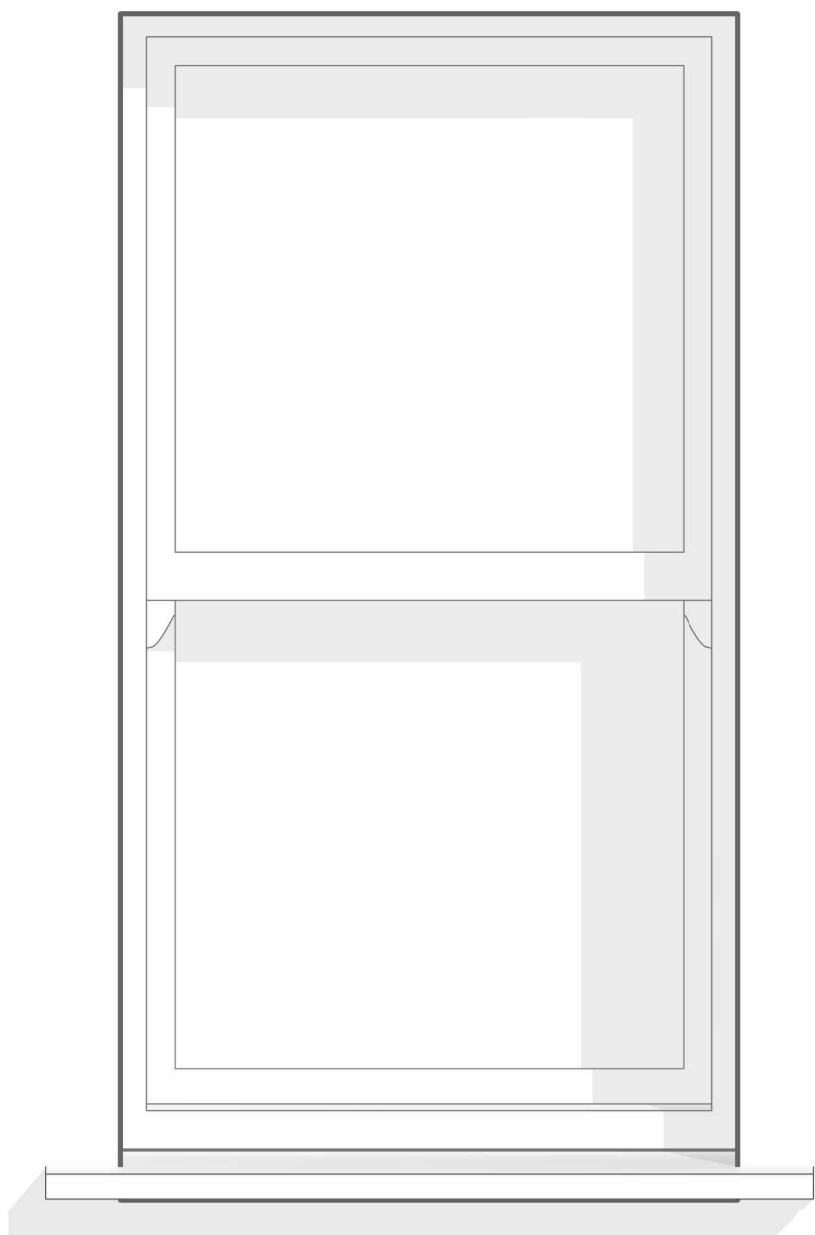

Existing Elevation Type 1
1 : 10

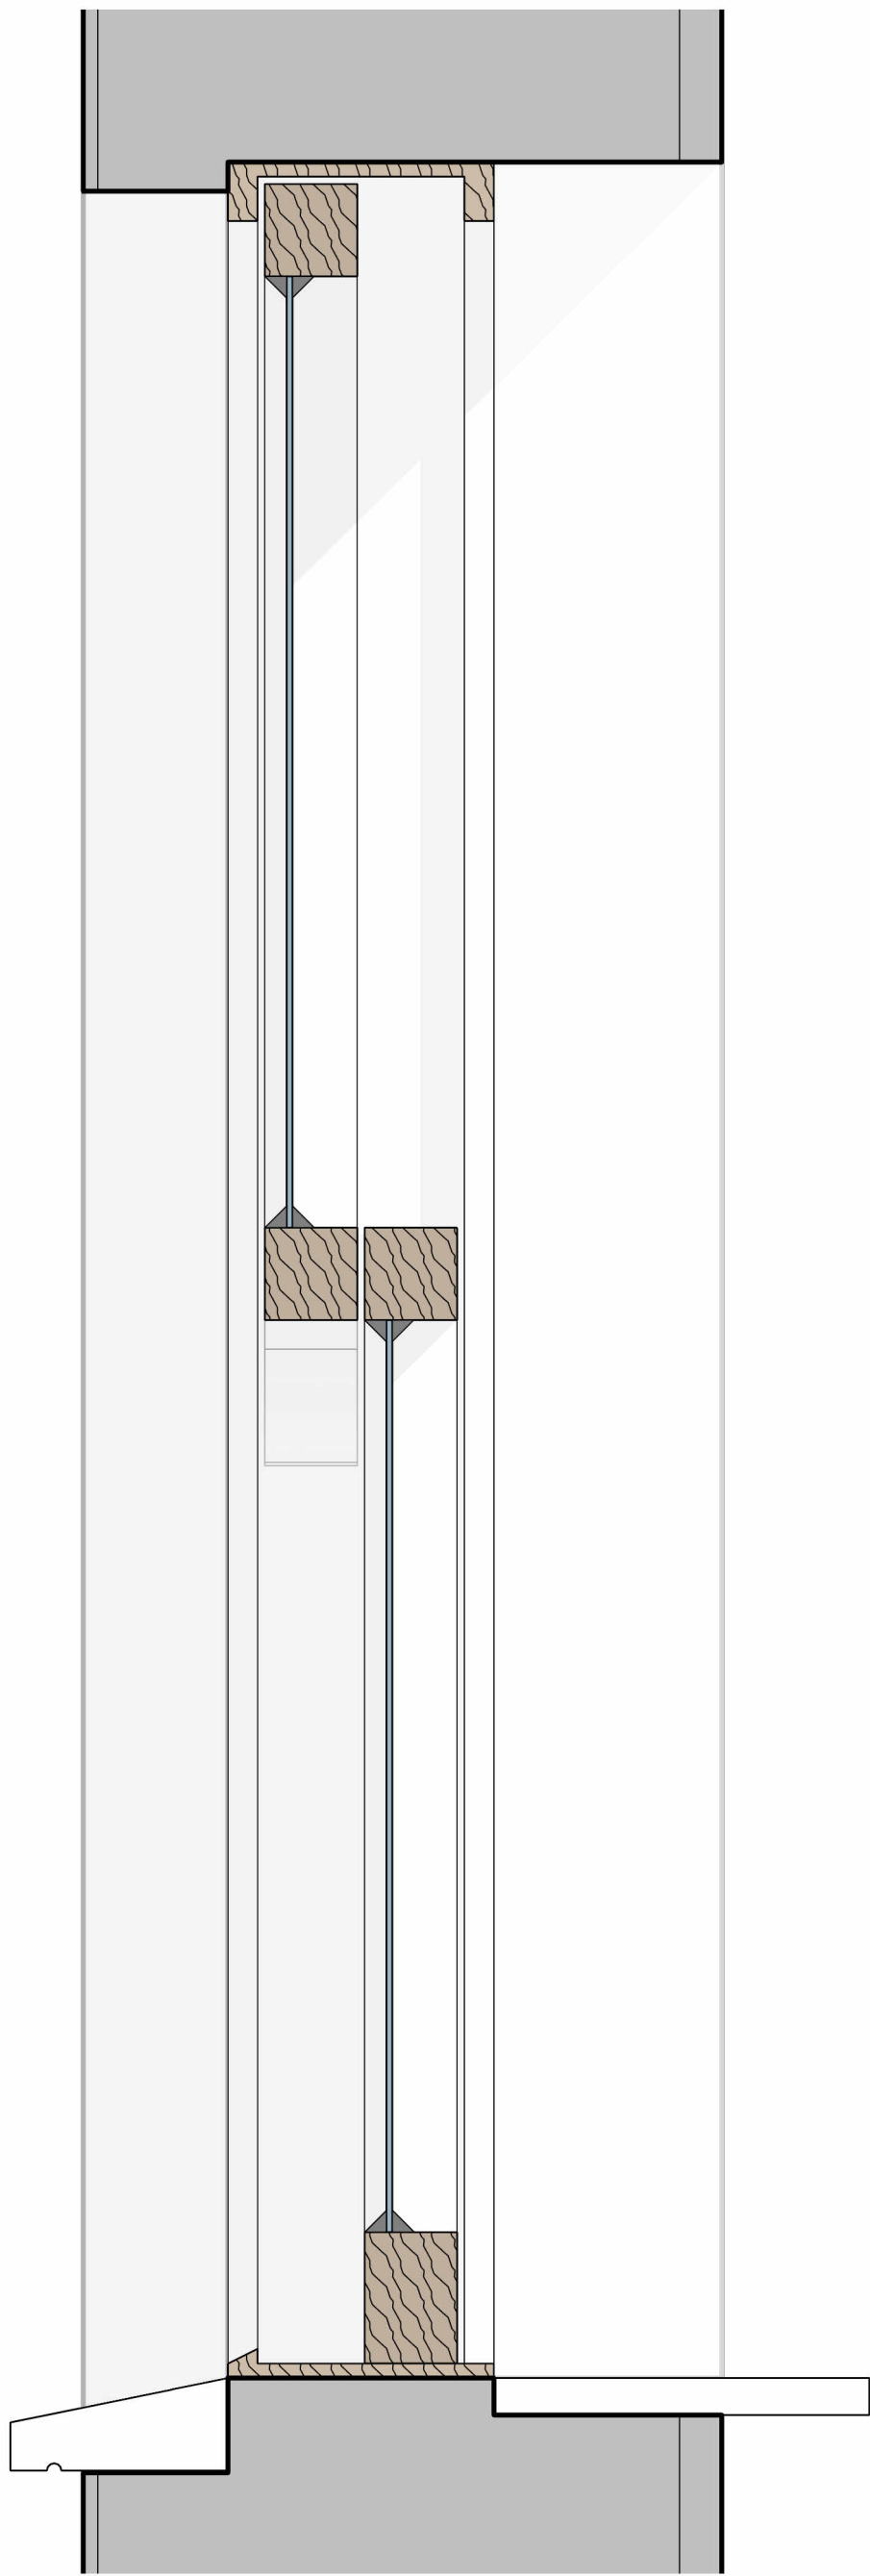

Existing Sash Section Type 2
1 : 5

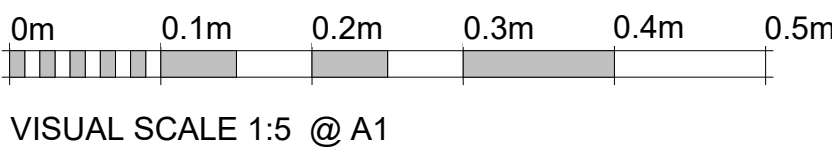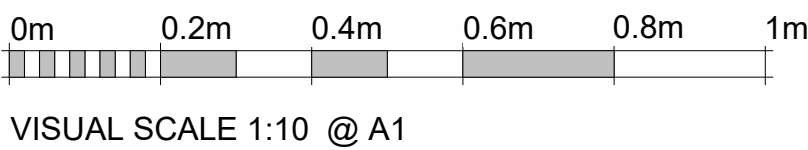

Notes:

1. THE COPYRIGHT OF THIS DRAWING IS VESTED IN ARCHEVOLVE AND IT MAY NOT BE REPRODUCED IN WHOLE OR PART OR USED FOR THE MANUFACTURE OF ANY ARTICLE WITHOUT THE EXPRESS PERMISSION OF THE COPYRIGHT HOLDERS.
2. WORK TO FIGURED DIMENSIONS ONLY.
3. THIS DRAWING IS TO BE READ IN CONJUNCTION WITH ALL RELEVANT ARCHITECT'S, SERVICE ENGINEER'S AND ARCHEVOLVE AND SPECIFICATIONS.

Revision Number	Revision Description	Issued by	Revision Date
DATE:	STATUS:	SHEET SIZE:	
23/12/25	PLANNING CONDITIONS	A1	
SCALE:	DRAWN:	CHECKED:	
As indicated	AP		

CLIENT:	SITE ADDRESS:
ARUN Properties	34-38 Montague Street Worthing BN11 3HB

DRAWING:	TITLE:	PROJECT NO:	REVISION:
9 Flat Scheme	Existing Sash Window Type 1	MONTST	APC/147/25/22


ARCHEVOLVE
✉ // design [@archevolve.co.uk](mailto:design@archevolve.co.uk)
WEB // [www. archevolve.co.uk](http://www.archevolve.co.uk)
☎ // 01798 879894
📱 // 01798 879894
📄  **CIAT**
CHARTERED PRACTICE