T.P. OFFICE COPY
9/11/07
WB / 07 / 1377 Jun

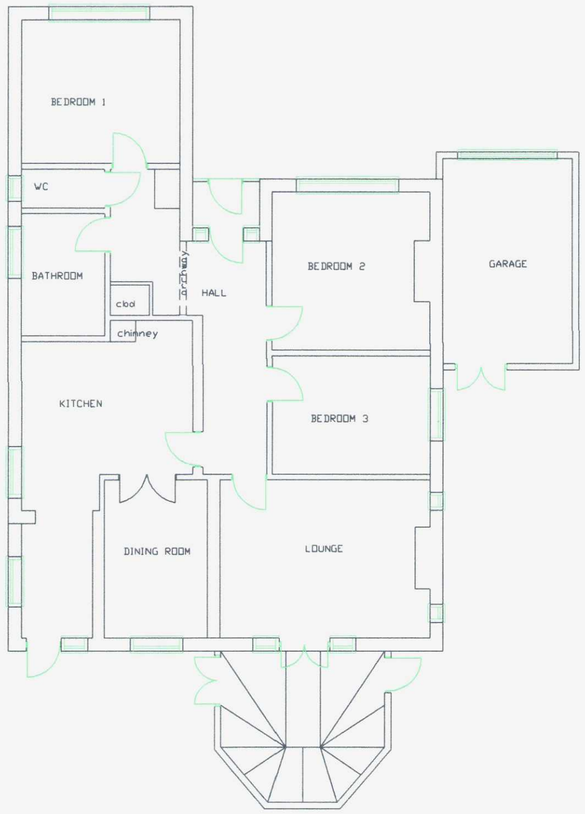

EXISTING FLOORPLANS 1:100



LOCATION 1:1250

N

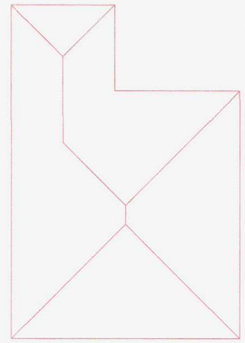

EXISTING ROOFPLAN 1:200



SIDE (east)



FRONT (north)



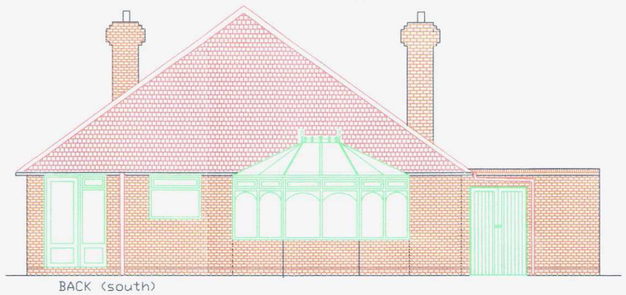

BACK (south)

'NG ELEVATIONS 1:100

All dimensions to be checked on site prior to commencement of work, except for planning purposes.

This drawing is the copyright of
CALDOTEC LTD
and may not be copied, altered or reproduced in any way without written authority.

CALDOTEC LTD
41 WILLOWHAYNE AVE
EAST PRESTON
WEST SUSSEX
BN16 1PL
Telephone
01903 859176

EXISTING FLOORPLANS, ELEVATIONS, ROOF PLAN & LOCATION
47 Alinora Crescent
Goring by Sea
Worthing
West Sussex BN12 4HZ

CLIENT Mr & Mrs Budgen

Issue	Details	By	Date
01	Existing	MG	15/09/07

SCALE AS SHOWN
DATE 08/10/07
DRAWING NUMBER 7054 01