T.P. OFFICE COPY

DATE 9/11/07
WB / 07/1377/full

WORTHING BOROUGH COUNCIL
- 2 JAN 2008
CONSENT GRANTED
SUBJECT TO CONDITIONS

reduce front garden kerb using cobbles from underneath new bedroom to create additional parking/turning space

ceilings to be flat plastered and coving added where required

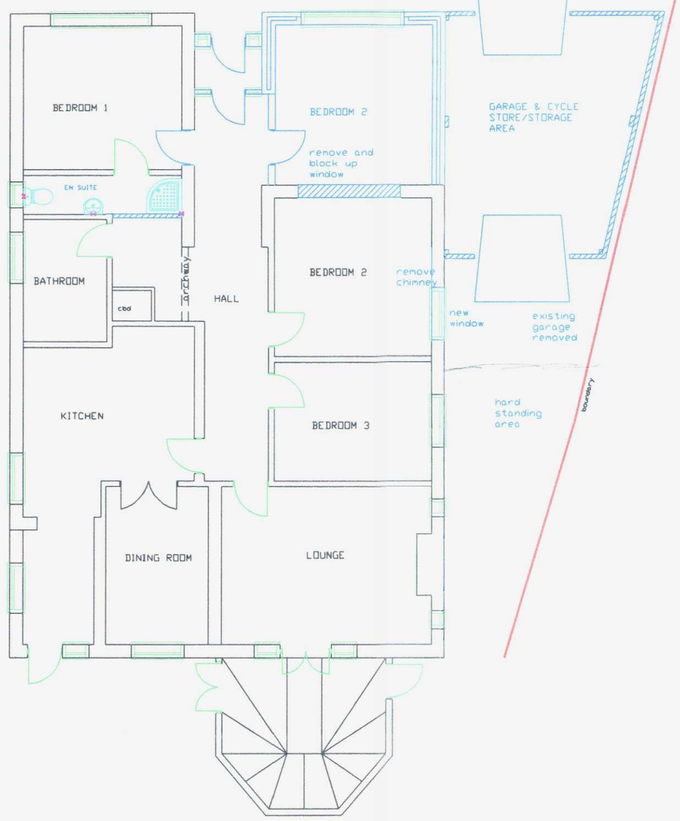

PROPOSED FLOORPLANS 1:100

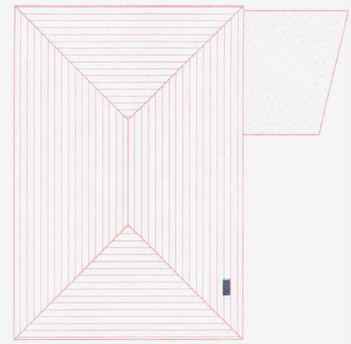

PROPOSED ROOFPLAN 1:200



PROPOSED BLOCK 1:500



SIDE (east)



FRONT (north)



SIDE (west)



BACK (south)

PROPOSED ELEVATIONS 1:200

WORKS

THE WORK IS TO BE CARRIED OUT IN ACCORDANCE WITH THE APPROVAL OF LOCAL AUTHORITY ADMINISTERED BY THE BUILDING CONTROL OFFICER
NO WORK IS TO BE CARRIED OUT PRIOR TO THE RECEIPT OF PLANNING PERMISSION, IF REQUIRED.

ALL WORKS TO BE CARRIED OUT IN STRICT ACCORDANCE WITH RELEVENT PARTS OF BUILDING REGULATIONS ACT 1984 & 1985 AND ALL SUBSEQUENT REVISIONS TO THE APPROVED DOCUMENT 2000 AND SUBSEQUENT AMENDMENTS.

ALL EXTERNAL FINISHES TO MATCH EXISTING.

NO PART OF NEW BUILDING TO EXCEED BOUNDARY.

All dimensions to be checked on site prior to commencement of work, except for planning purposes.

This drawing is the copyright of
CALDOTEC LTD
and may not be copied, altered or reproduced in any way without written authority.

CALDOTEC LTD
41 WILLOWHAYNE AVE
EAST PRESTON
WEST SUSSEX
BN16 1PL
Telephone
01903 859176

PROPOSED FLOORPLANS, ELEVATIONS, ROOF PLAN & BLOCK
47 Alinora Crescent
Goring by Sea
Worthing
West Sussex BN12 4HZ

CLIENT Mr & Mrs Budgen

02 R1	Client Amendments	EM	02/11/07
02	Proposed	AS	08/10/07
Issue	Details	By	Date

SCALE AS SHOWN
DATE 2/11/07
DRAWING NUMBER 7054 02 R1