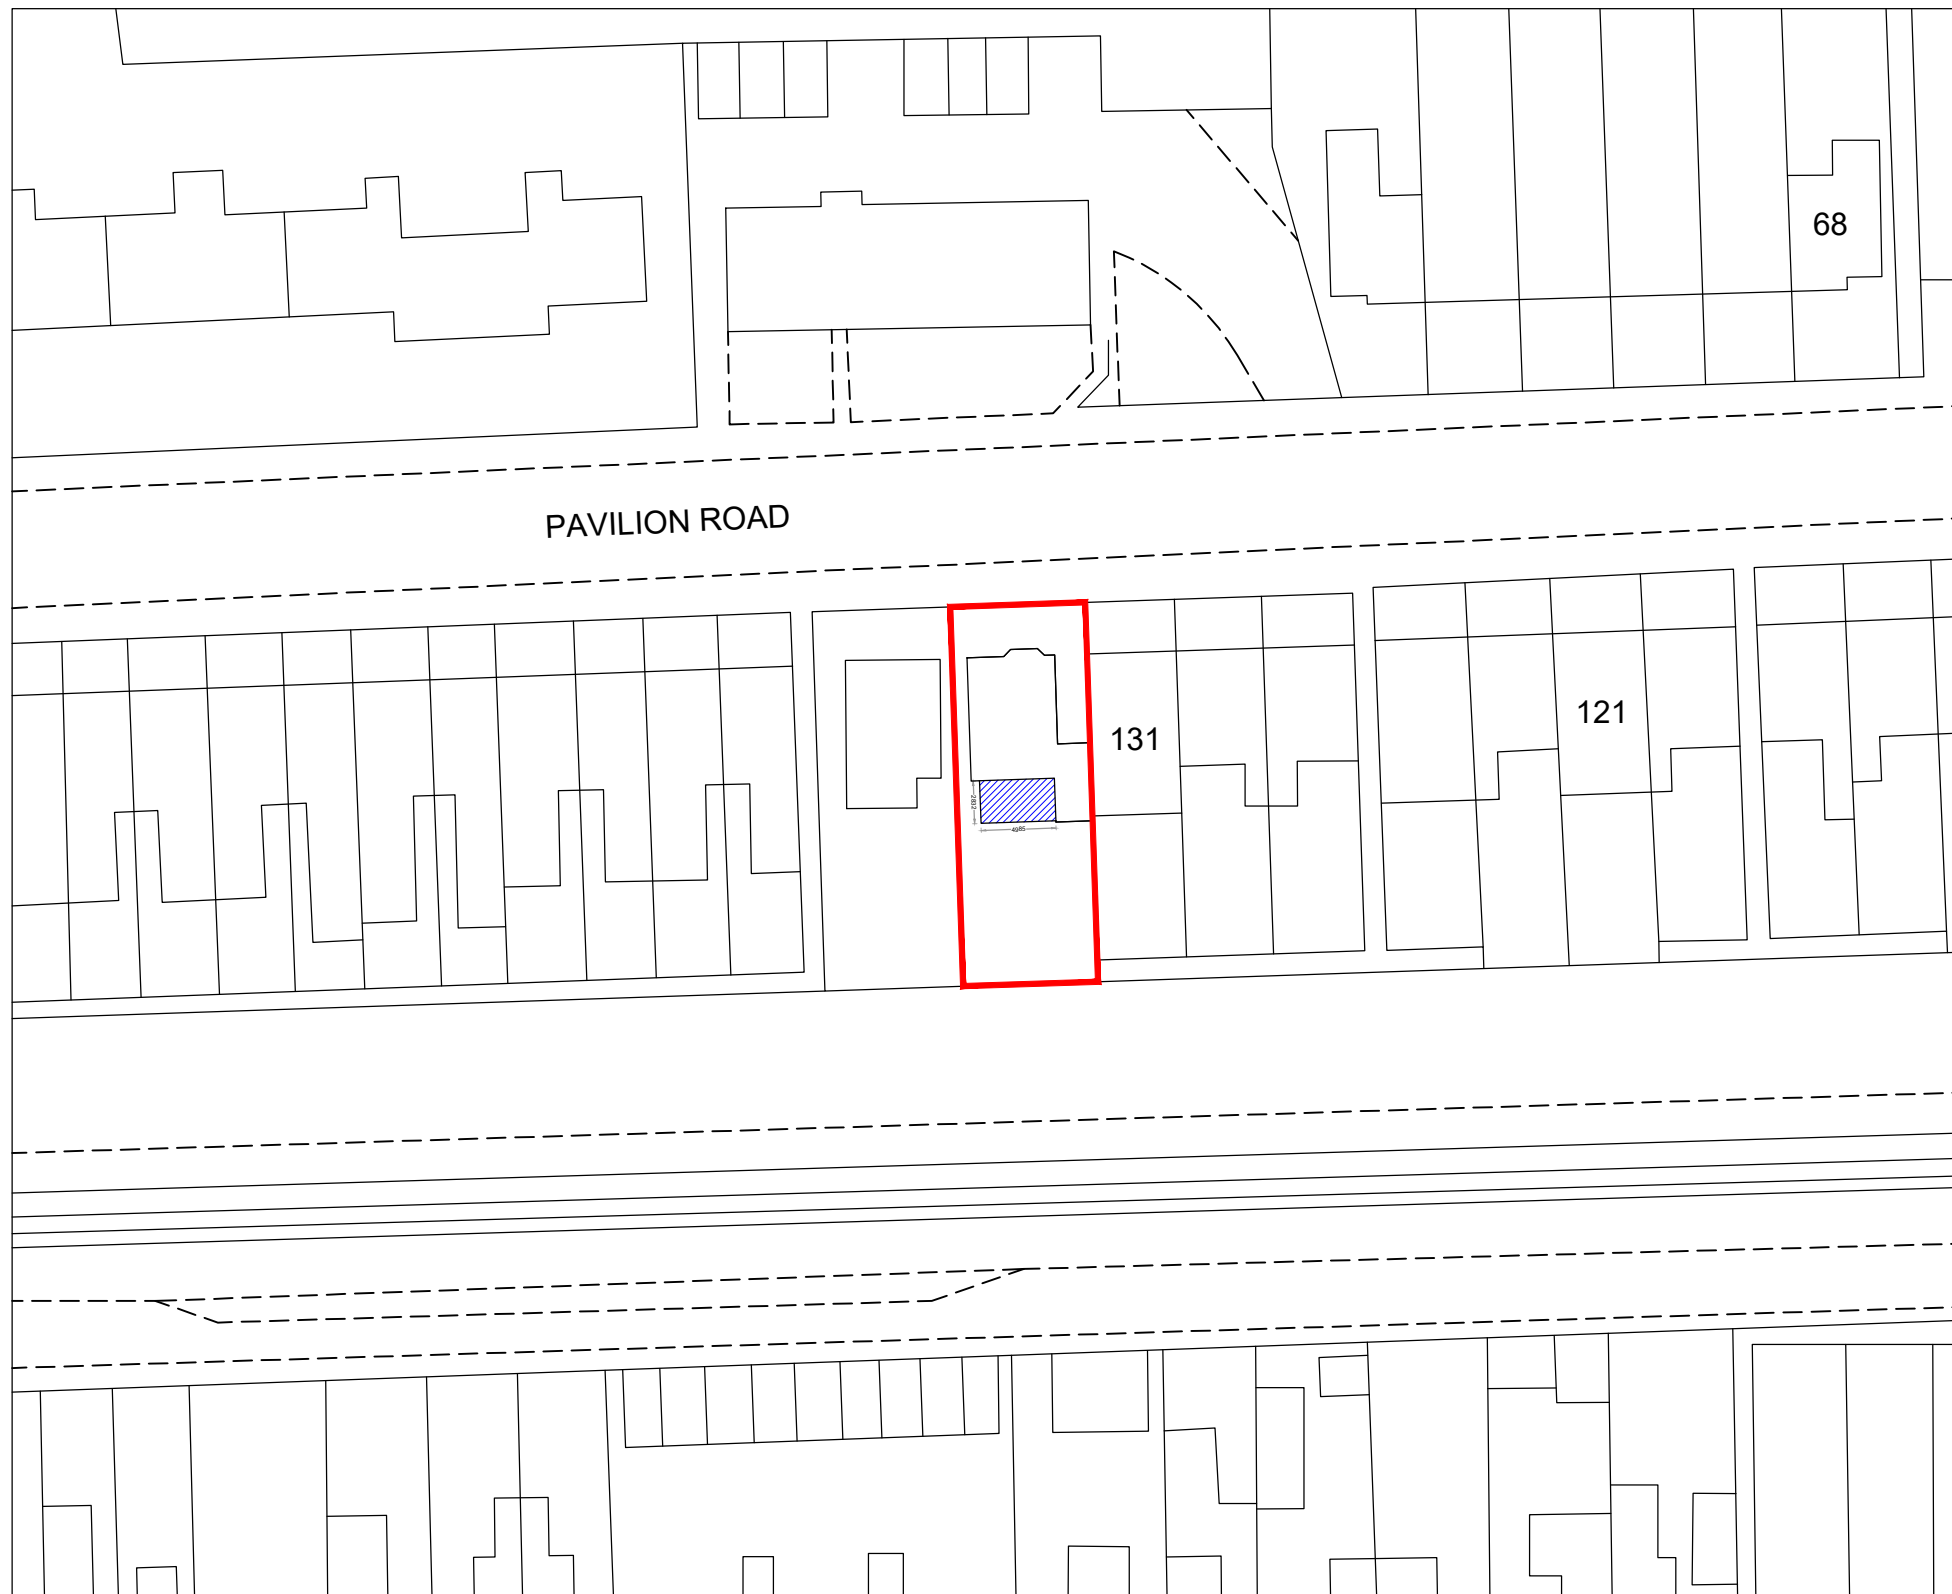


Project Name 133 Pavilion Road WORTHING BN14 7EG		
Sheet Title : Existing Site Block Plan		
Project Title:	Retrospective Application Porch Rear Extension and Ground Floor WC Building Regulations Approved	REV 02
Date:	09/11/25	Scale: 1:500@ A3
Drawn by:	MAN	
Checked by	MAN	
Client		ETHEL IGNACIO