



Brighton Road

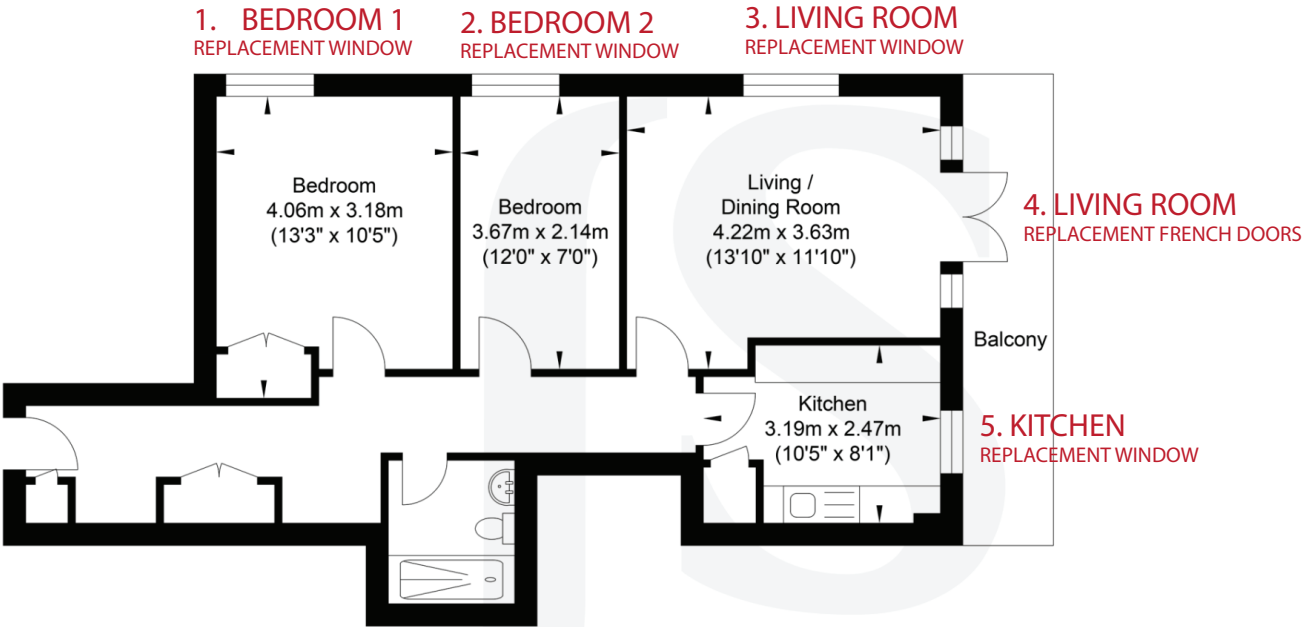

Ground Floor
Approximate Floor Area
639.48 sq ft
(59.41 sq m)

Garage
Approximate Floor Area
120.87 sq ft
(11.23 sq m)

Approximate Gross Internal Area = 70.64 sq m / 760.36 sq ft
Illustration for identification purposes only, measurements are approximate, not to scale.

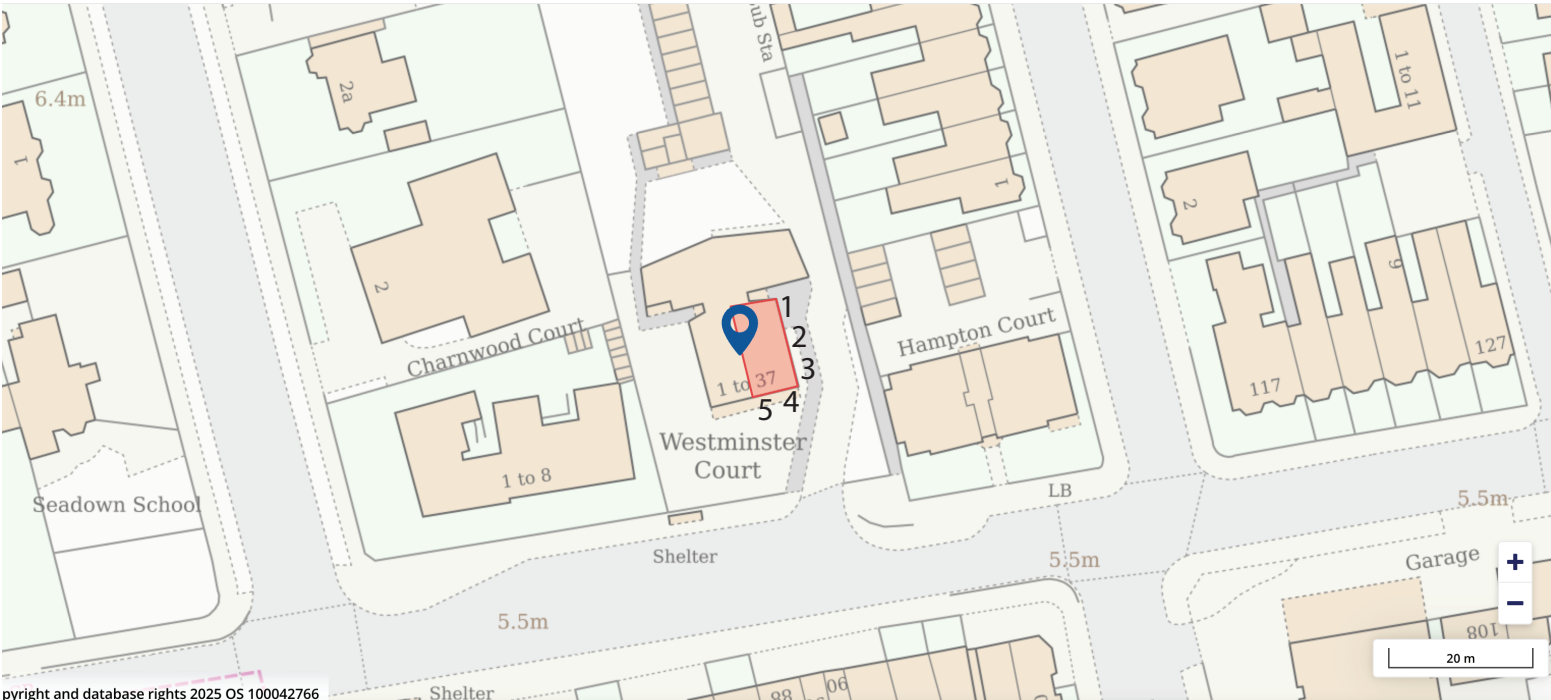



4. LIVING ROOM
REPLACEMENT FRENCH DOORS

5. KITCHEN
REPLACEMENT WINDOW



1. BEDROOM 1
REPLACEMENT WINDOW

2. BEDROOM 2
REPLACEMENT WINDOW

3. LIVING ROOM
REPLACEMENT WINDOW