
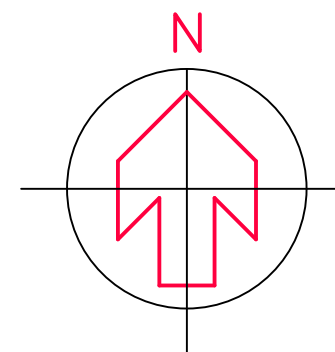
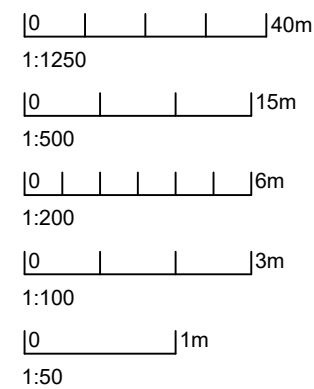


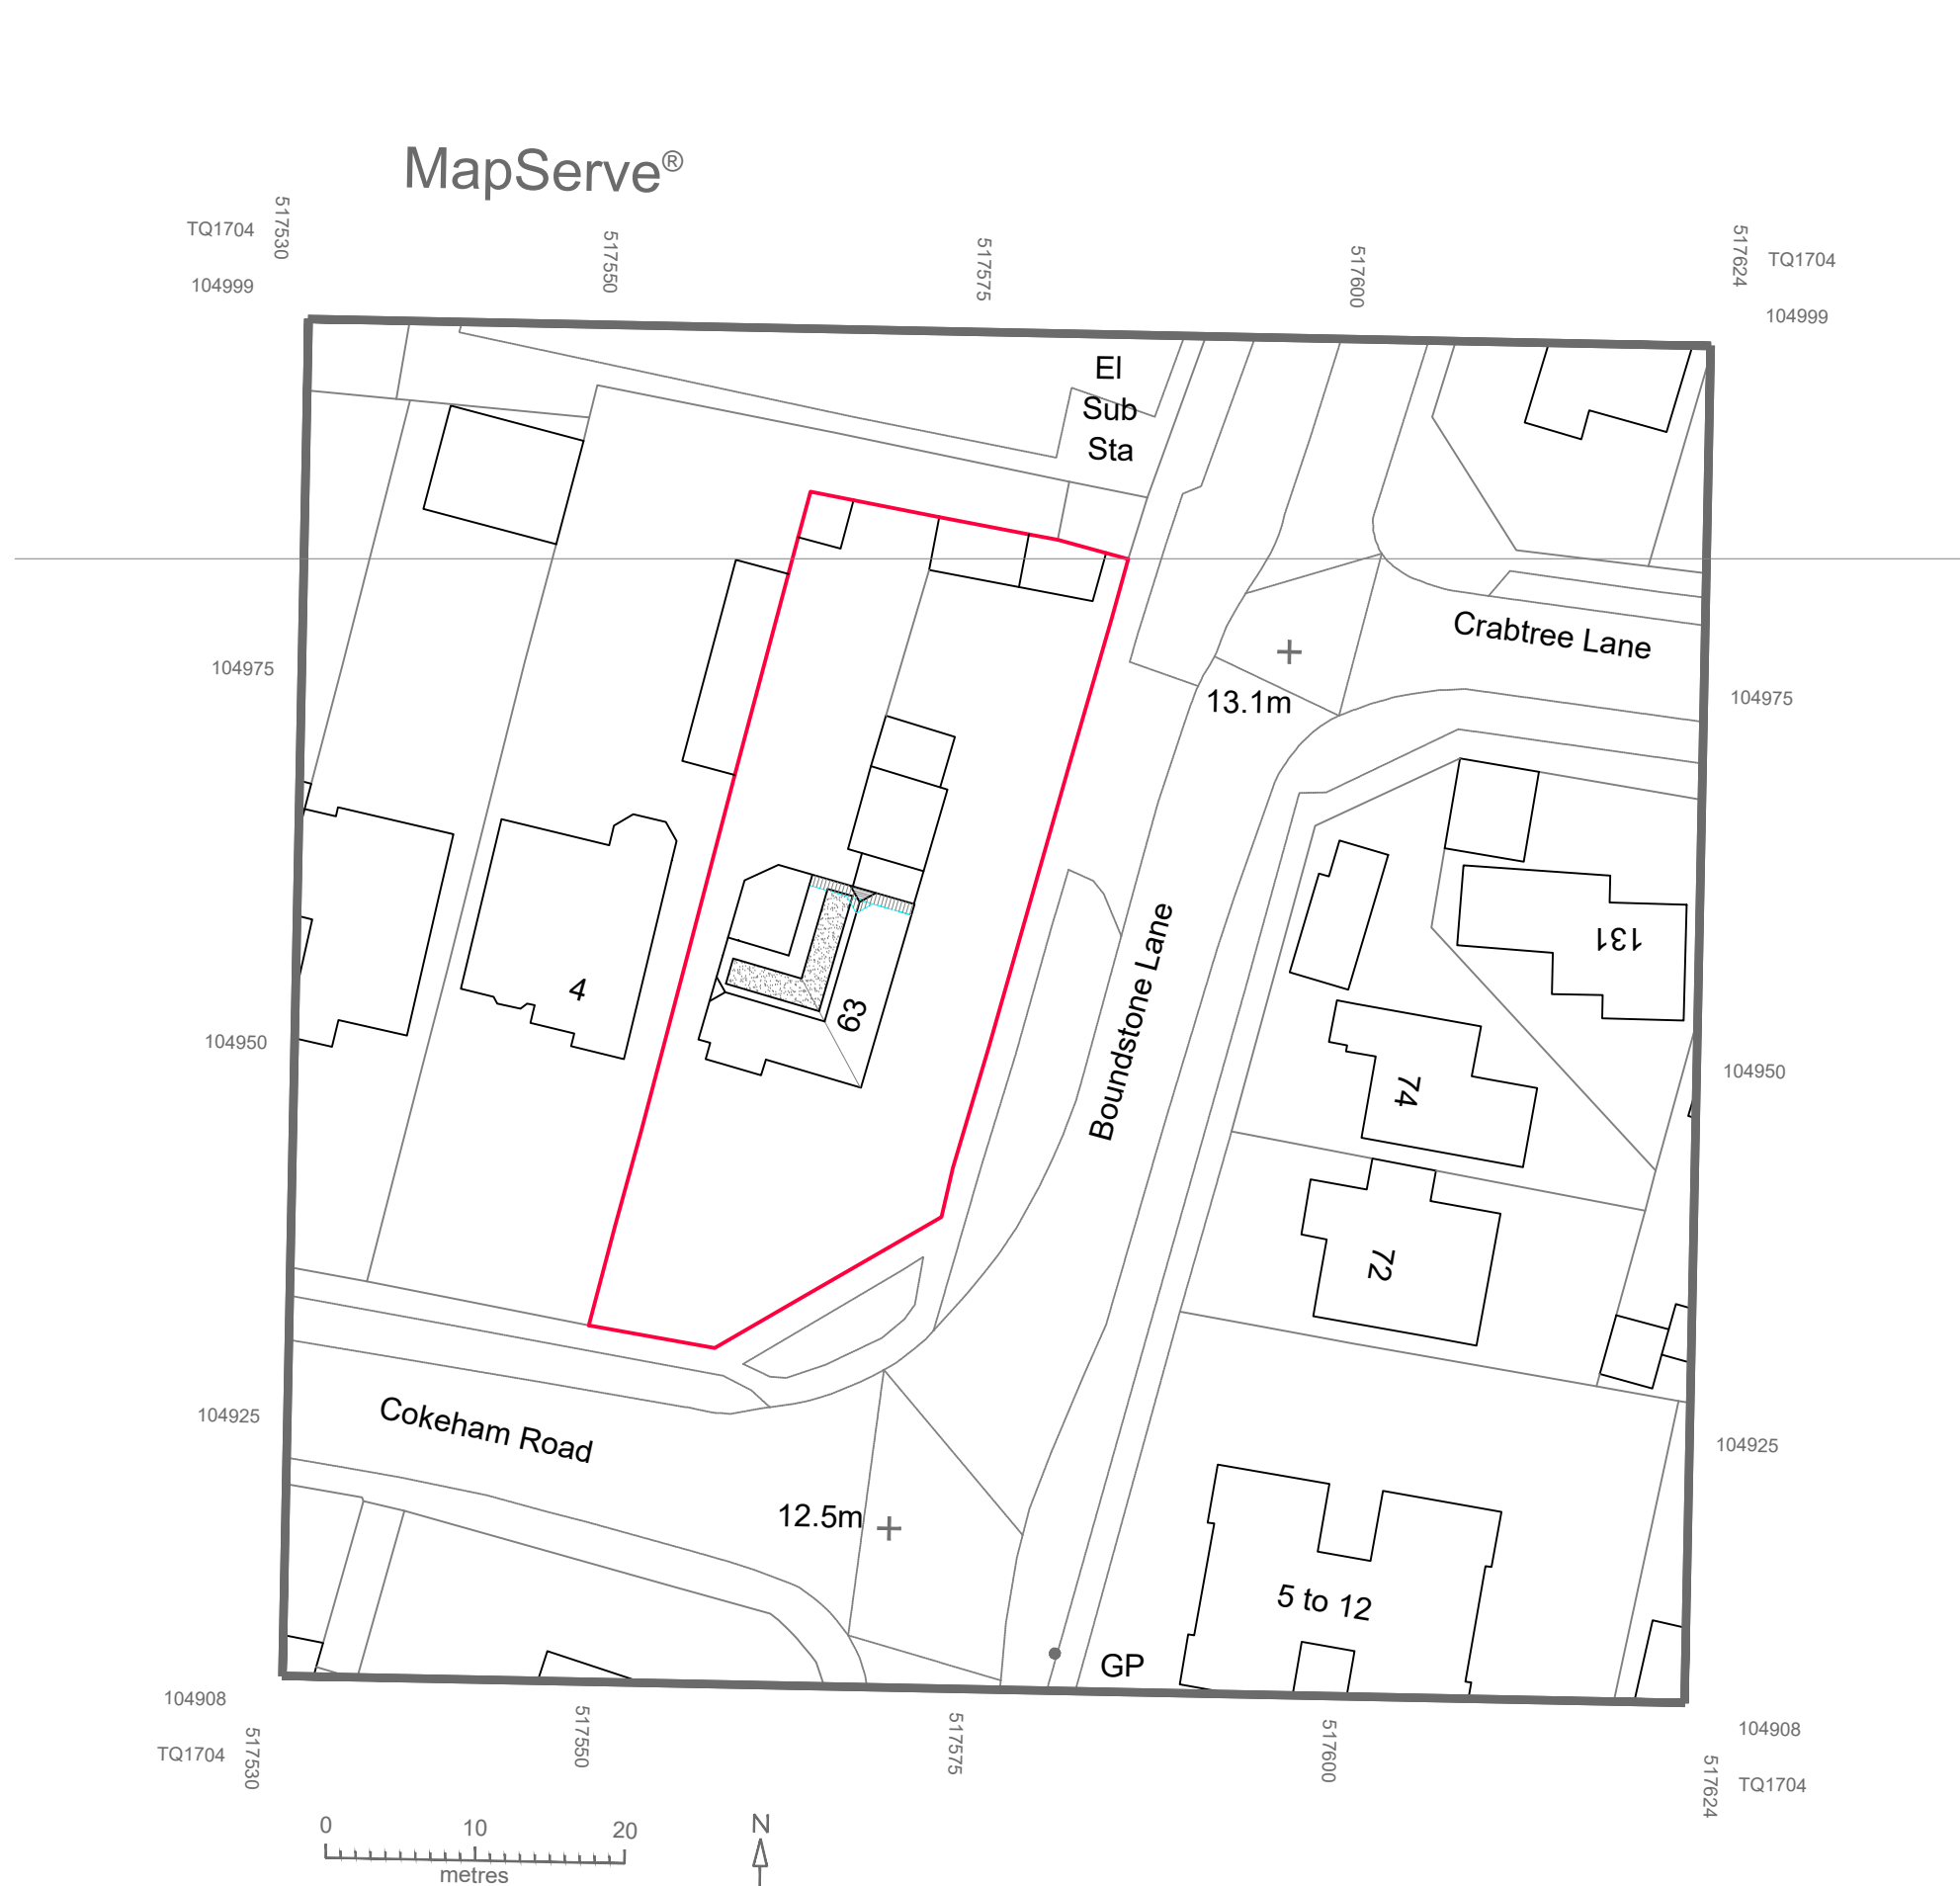

DVD Building Design
Flat E2, Belvedere
152-158 Dyke Road
BN1 5PA
Brighton

07976 410454

Revision

a roof alterations clarified

Client

Richard James

Project

Proposed roof extension with
rear & side dormers
63 Boundstone Lane
Sompting
Lancing BN15 9QU

Drawing

block plan

Issue Date

Scale

1:500@A3

CHL drawing ref.

2026-13-07a