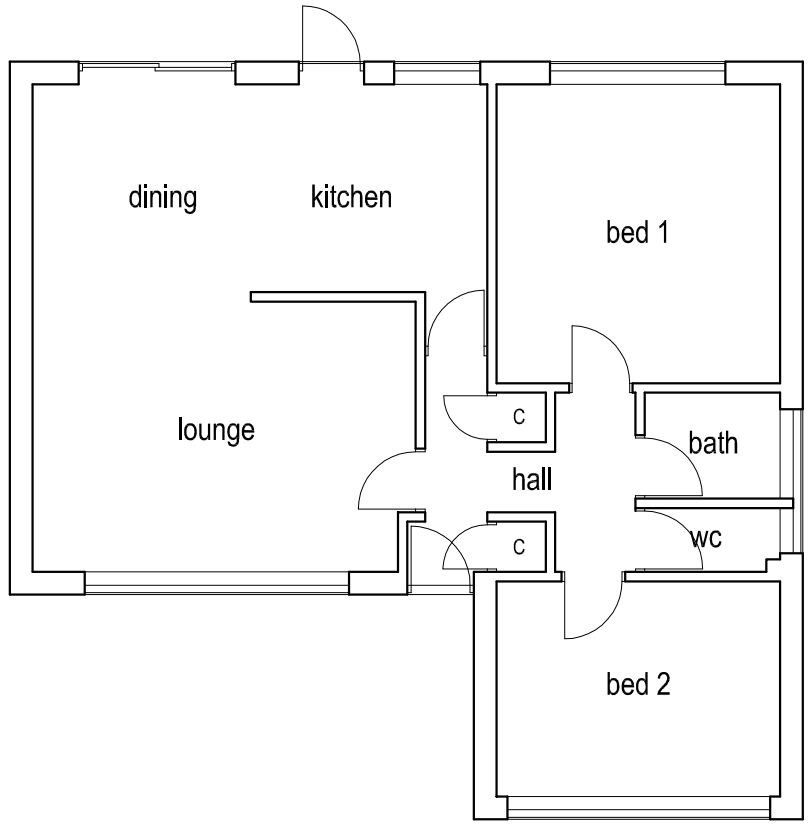

Ground Floor Plan @ *1:100*

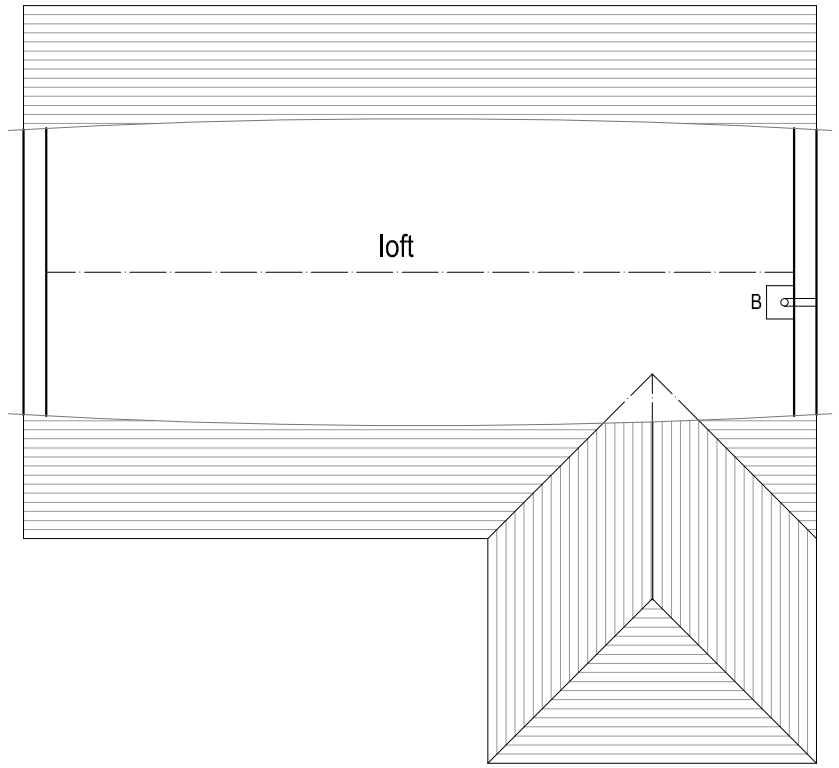

Loft Plan @ *1:100*

0 1 2 3 5m 10m

Scale 1:100

Rev	Description	Date

Job Reference:
Loft Conversion
18 Slonk Hill Road
Shoreham
BN43 6HX

Client:
Laura & Dan

Drawing Title:
Existing Floor Plans

Scale: 1:100 @ A3	Dwg No: TGAT106/01	Drawn:	Date: 30.04.19

TG/AT

Architectural Services

All dimensions to be checked on site.

This drawing should be approved by Local Authority Planning/Building Control or other appropriate checking authority prior to commencement of work.

This drawing should not be reproduced without the prior consent of the author