A3 PAPER SIZE

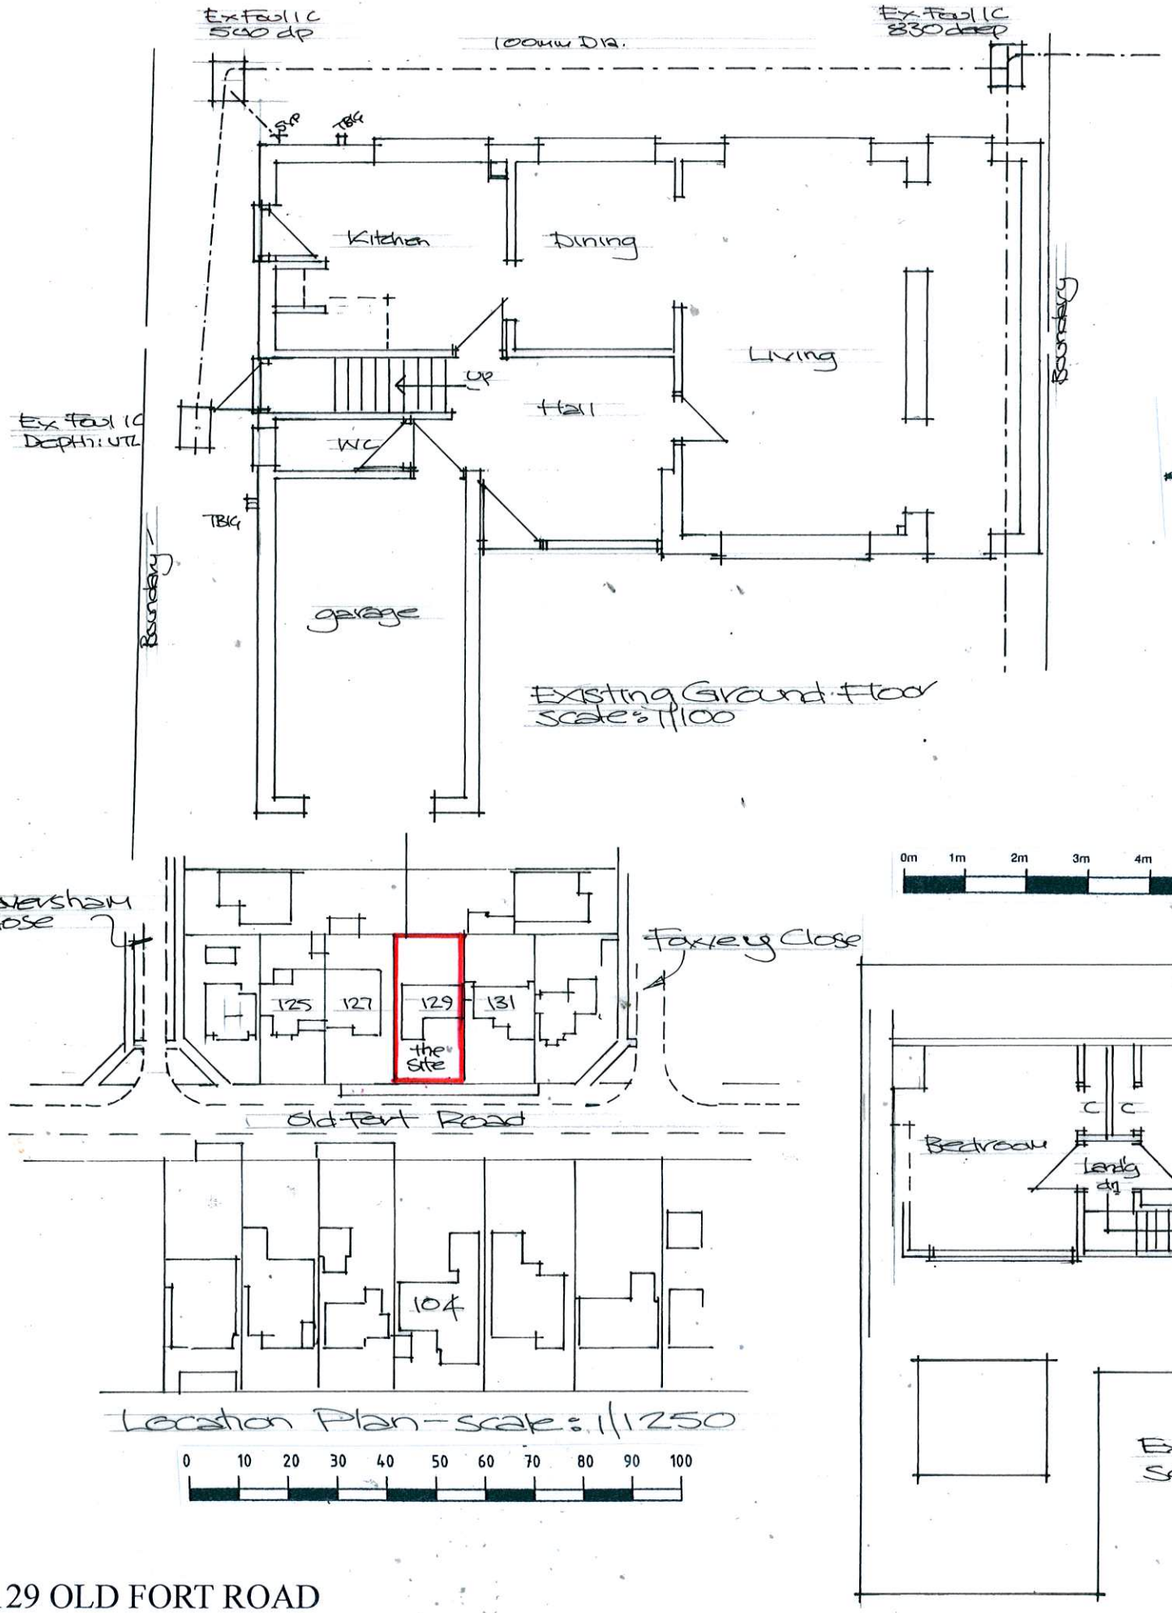

Existing Ground Floor
scale: 1/100

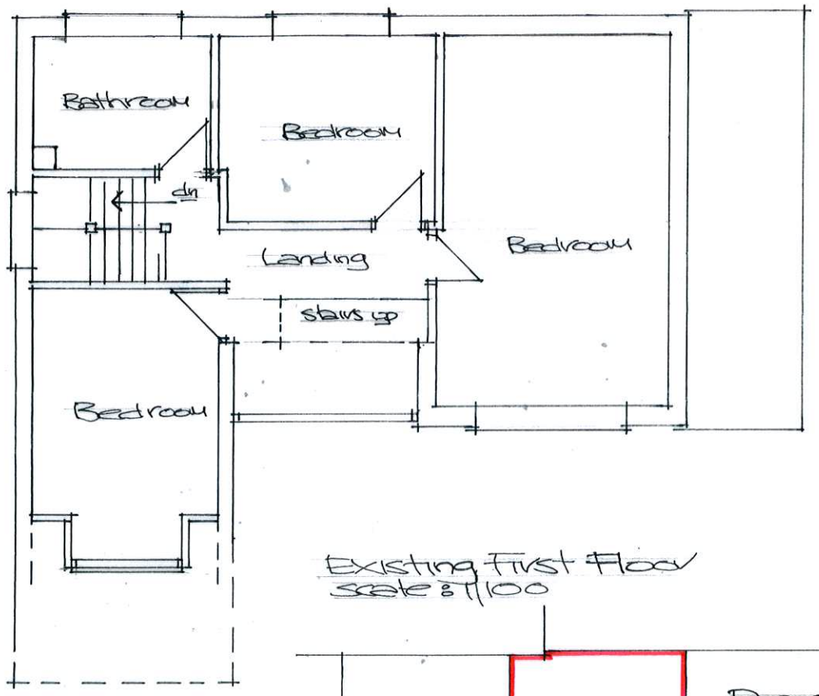

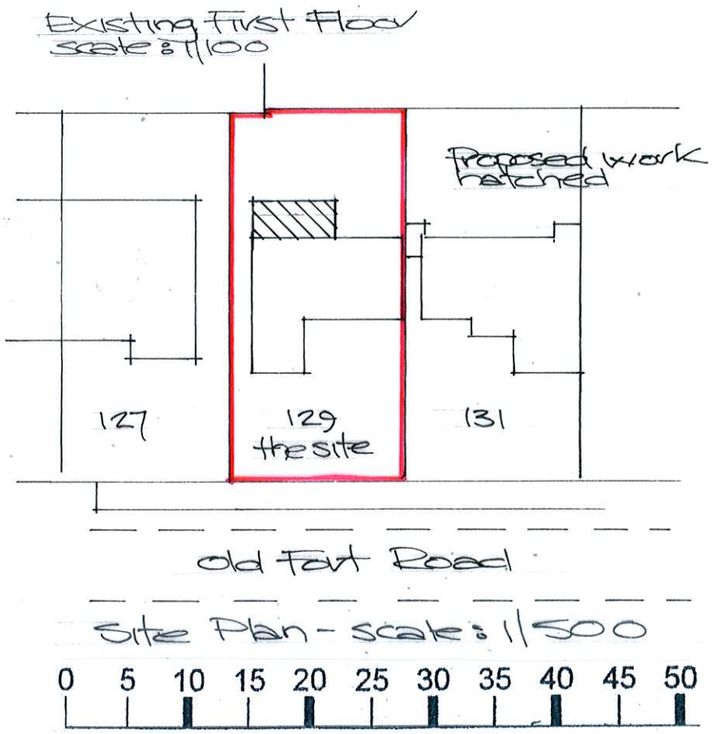

Site Plan - scale: 1/500

0 5 10 15 20 25 30 35 40 45 50

Location Plan - scale: 1/1250

0 10 20 30 40 50 60 70 80 90 100

0m 1m 2m 3m 4m 5m 6m 7m 8m 9m 10m

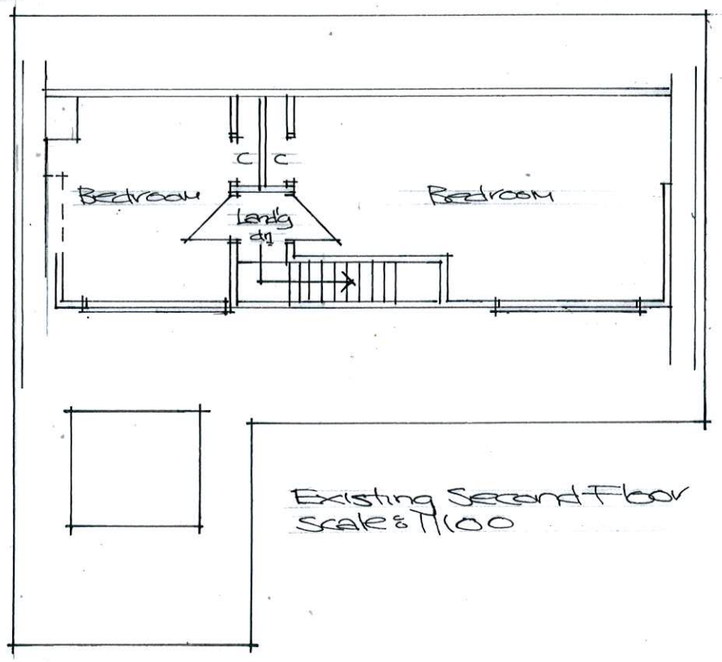

Existing Second Floor
scale: 1/100

129 OLD FORT ROAD
SHOREHAM BY SEA
WEST SUSSEX BN43 5HB

Paul Trussler
44 Firle Road
Lancing
West Sussex
BN15 0NZ

Drawing No. 25/129/1