C 06/05/09. PAR
GENERALLY: REFERENCES TO DETAILS ADDED OR AMENDED (AS CLOUDED) FOLLOWING COORDINATION OF / NEW DETAIL, FOR WERZALIT CLADDING PANELS (FOLLOWING MEETING MANUFACTURER). - BMC

D 4 June 2009 T shaped Werzalit panel revised (string course moved up 300mm) and adjacent render panels revised. PAR

A (CON'T)
EAST FACING ELEVATION (2 STOREY - BLOCK C): REFERNCES ADDED TO OTHER ELEVATIONS FOR WINDOW POSITIONS IN DISTANCE ELEVATION. ROOF PROFILE AMENDED TO SHOWN SIDE OF 4 STOREY BARREL PLUS BOILER FLUES ADDED OVER 4 STOREY ROOF.- BMC

B 27/04/09. PAR
GENERALLY: WERZALIT CLADDING HATCHING ADJUSTED TO COURSE IN WITH ALL DETAILS (FOLLOWING MEETING WITH CLADDING PANEL MANUFACTURER). REFERENCE NUMBERS FOR WERZALIT CLADDING COLOURS & KEY ADDED ALONG WITH KEY TO RENDER COLOURS. HATCHING (DOTS) ADDED TO DENOTE RED COLOURED RENDERED BAYS . ROOFLIGHTS ADJUSTED AS REVISED DETAILS & ROOF PLAN. FURTHER WEEPHOLES ADDED TO TOP OF RENDRED BAYS TO PARAPET WALL (AS REVISED DETAILS). ADDED DWG. REFERENCES TO WERZALIT SETTING OUT ELEVATIONS. NOTE ADDED RE: SINGLE COLOURED CLADDING PANELS. **EAST FACING ELEVATION (2 STOREY - BLOCK C) RIGHT HAND END:** ADDED ROOFLIGHT RF5 AS REVISED ROOF PLANS

3579/09
01/0734
Do not scale from this drawing.
Contractors must confirm site dimensions before starting work on shop drawings.

Revisions	Date	Authorised
A	11/03/09.	PAR

CONSTRUCTION ISSUE:
GENERALLY:
ROOFS AMENDED IN ACCORDANCE WITH REVISED SECTION & TIMBER FRAME MANUFACTURERS DWG. PARAPETS AMENDED AS DETAILS. NOTES ADDED RE: AIR EXTRACTS TO END OF BARREL ROOFS. ADDED KEY NOTE REF. No.s, DETAIL REF.No.s & SECTION LINES. REFERENCE ADDED TO IN/07 (KEY PLAN OF ELEVATIONS). AMENDED REFERNCE TO WINDOW & DOOR DWG. NOW IN/09, 11 & 12. ADDED REFERNCE TO KEY TO NOTATION (LO/41). MOVEMENT JOINTS, RWPs, DPC, WEEPHOLES & AIR BRICKS SHOWN.

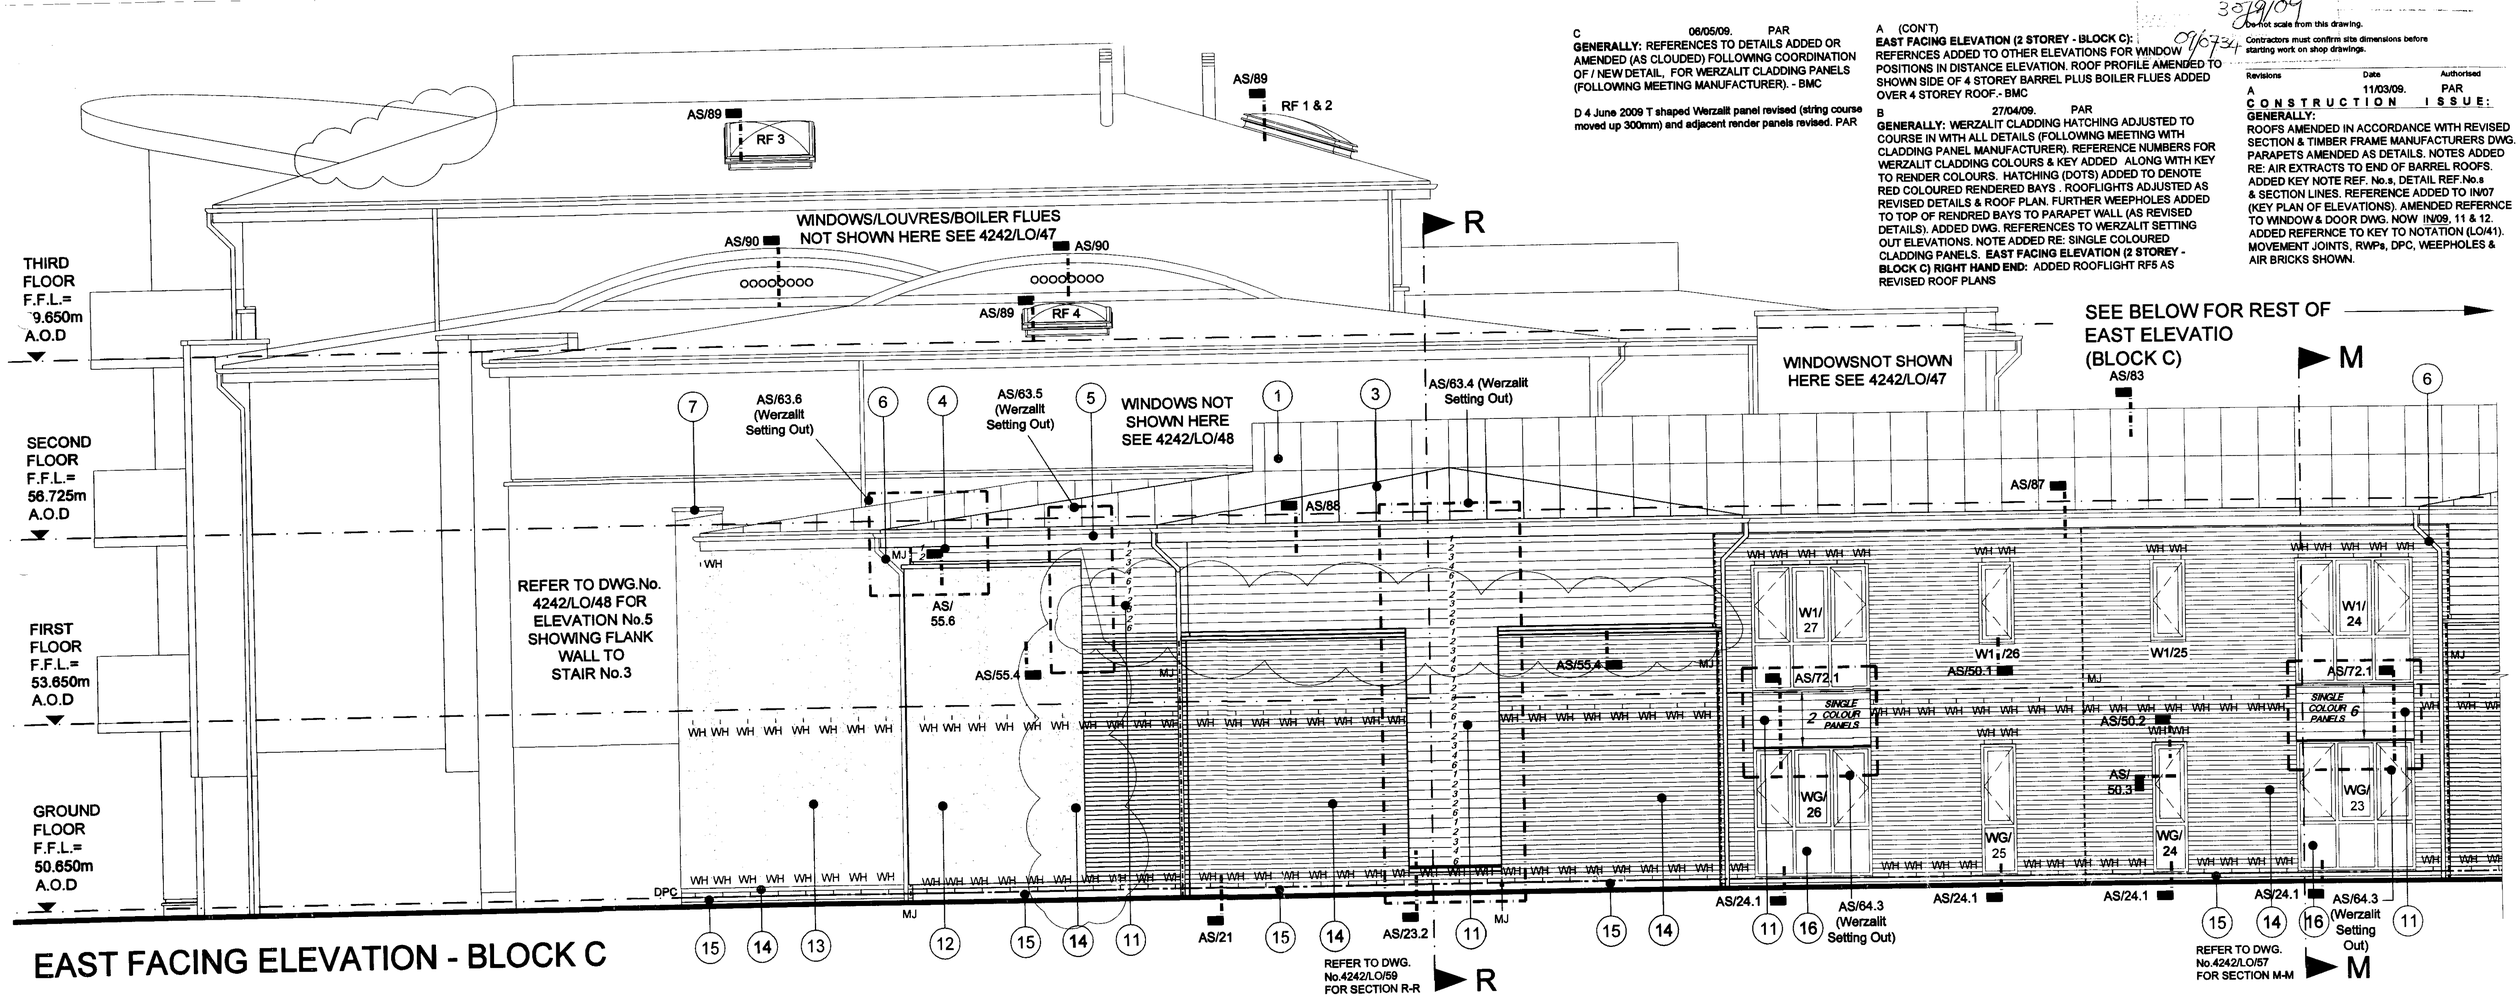

EAST FACING ELEVATION - BLOCK C

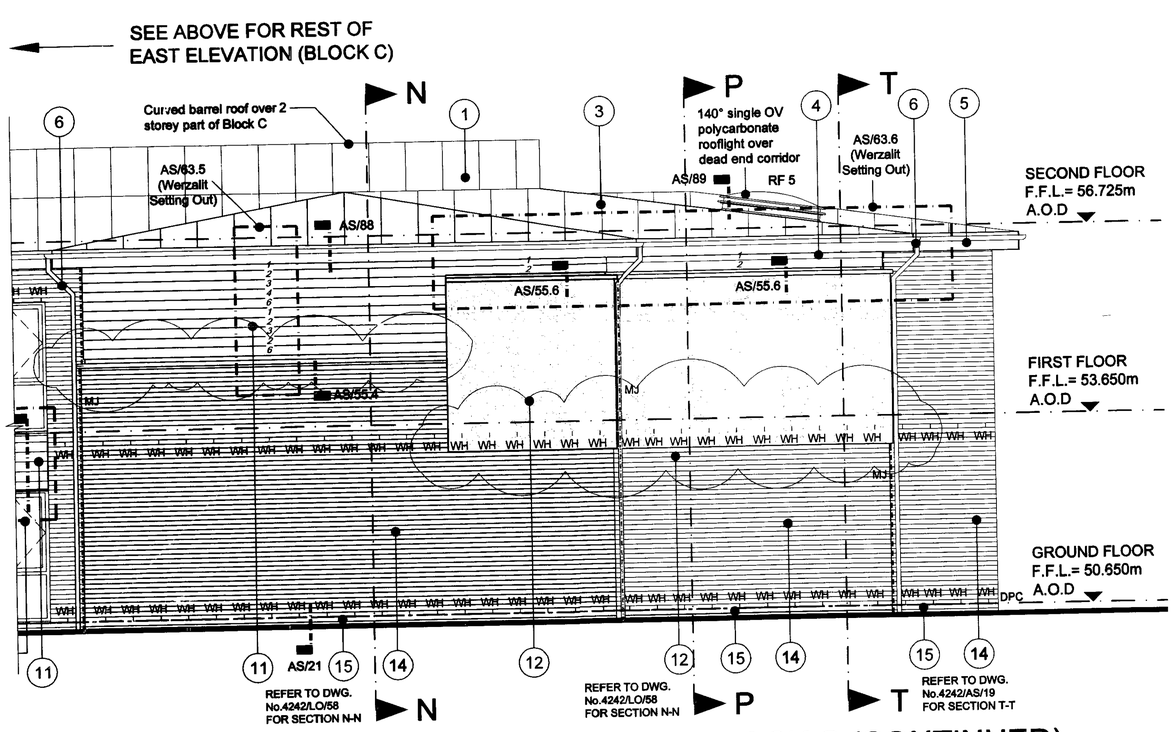

EAST FACING ELEVATION - BLOCK C (CONTINUED)

NOTES:
FOR NORTH ELEVATIONS REFER TO DWG.No. 242/LO/41 & 42.
FOR SOUTH ELEVATIONS REFER TO DWG.No.s 4242/LO/43 & 44.
FOR WEST ELEVATION REFER TO DWG.No.4242/LO/46.
FOR ELEVATION No.s 1 & 2 REFER TO DWG.No.4242/LO/47.
FOR ELEVATION No.s 3 - 5 REFER TO DWG.No.4242/LO/48.
ALL ELEVATIONS TO BE READ IN CONJUNCTION WITH 1:50 FLOOR PLANS DWG. No.s 4242/LO/7 - 25, PLUS WINDOW & DOOR ELEVATION DWG. No.4242/IN/09, 11 & 12.
FOR KEY PLAN TO ELEVATIONS REFER TO DWG.No.4242/IN/07

FOR KEY TO NOTATION REFER TO DWG.No.4242/LO/41

CONSTRUCTION

SAXON WEALD
DURRINGTON LANE
WORTHING

EAST ELEVATION
BLOCK C

Drawn: BMC		Authorised: PAR	
Scale: 1:50 @ A1		Date: Sept. 08	
4242	LO	45	Revision: D

The Tooley & Foster Partnership
ARCHITECTS • DESIGNERS
Warwick House, 116 Palmerston Road Buckhurst Hill, Essex, IG9 5LQ
tel: 020 8504 9711
fax: 020 8506 1779
e-mail: architects@tooleyfoster.com
www.tooleyfoster.com

©