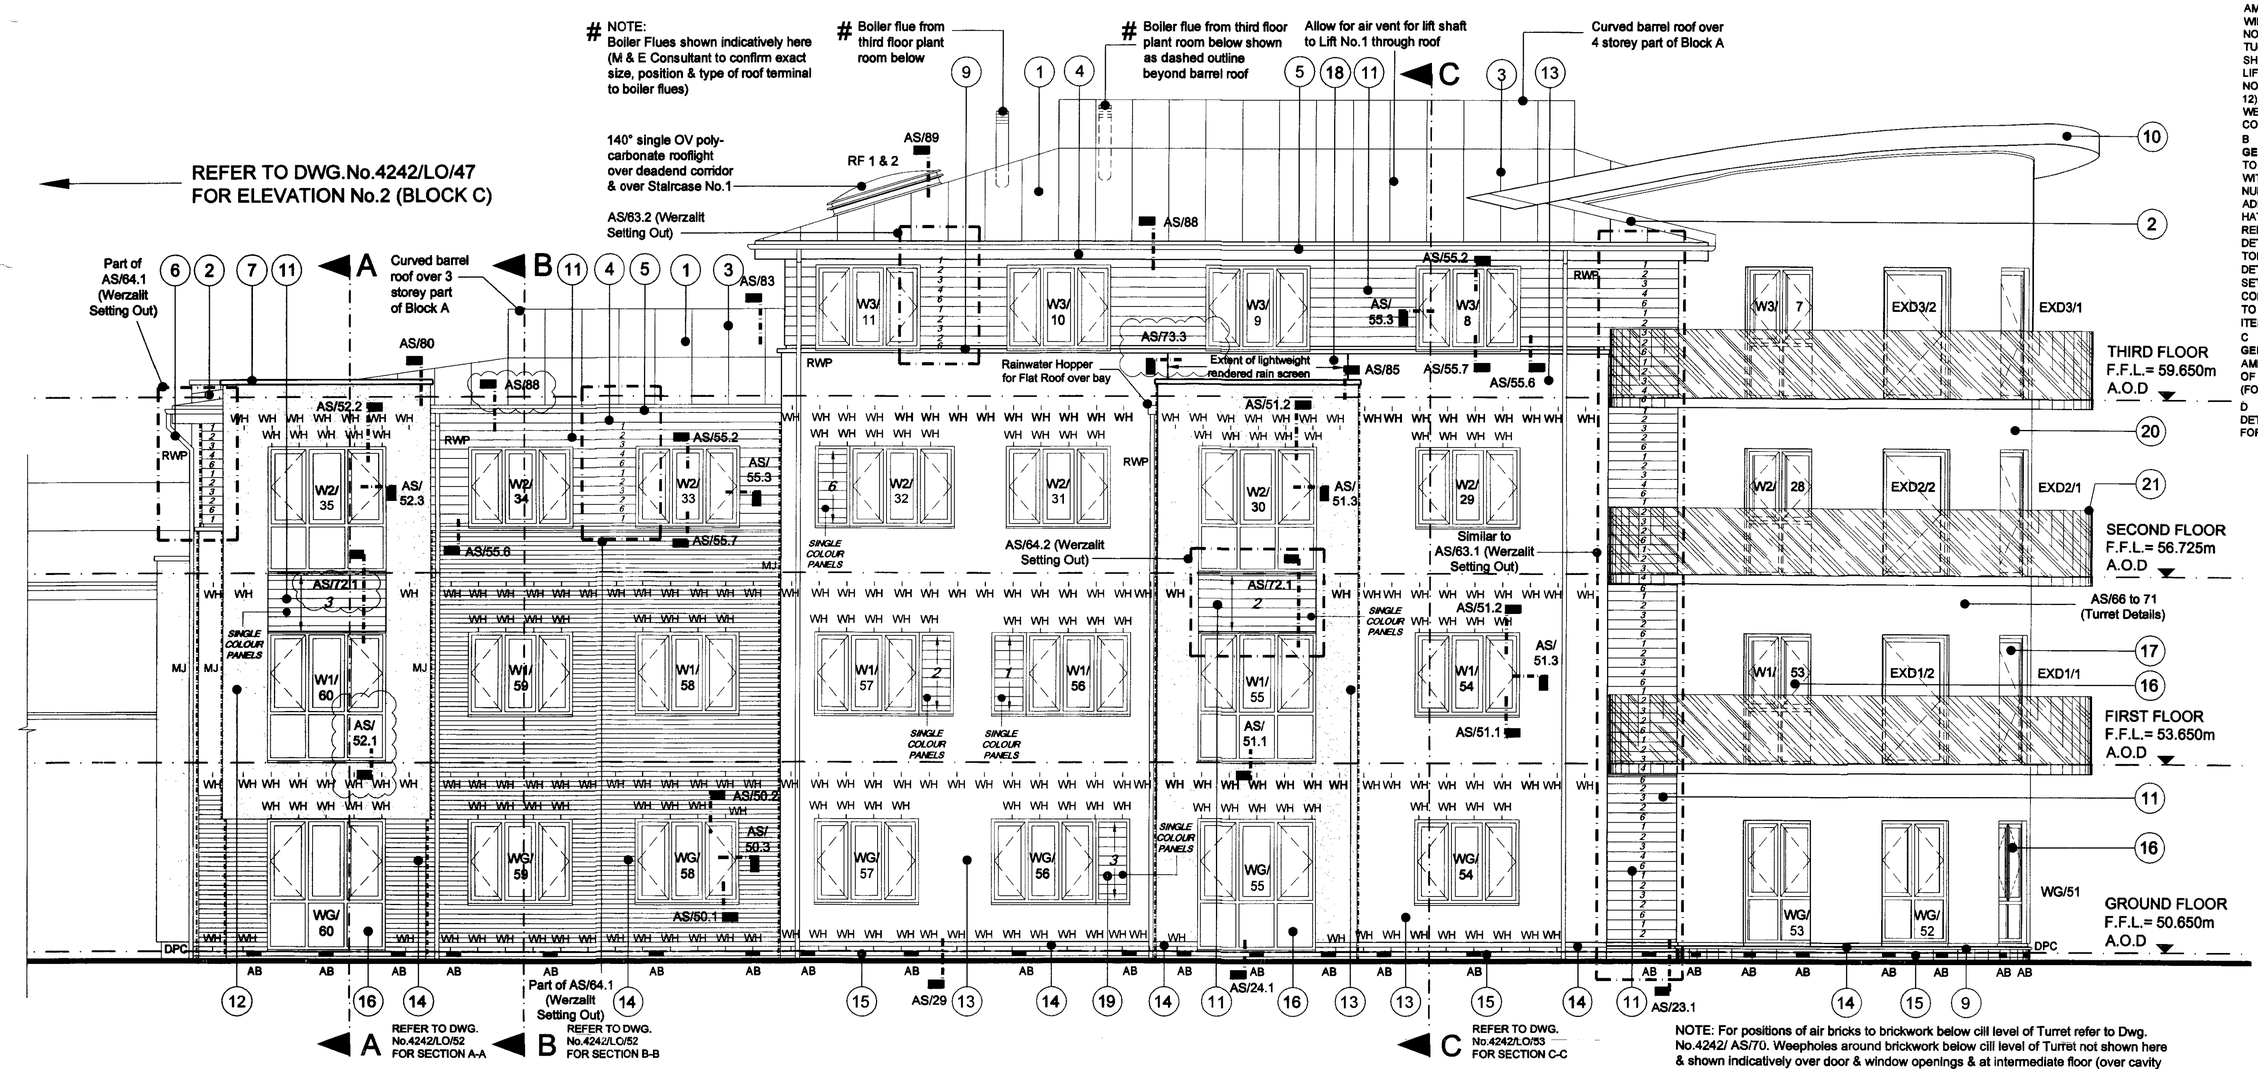

WEST FACING ELEVATION - BLOCK A

NOTE: For positions of air bricks to brickwork below cill level of Turret refer to Dwg. No.4242/ AS/70. Weepholes around brickwork below cill level of Turret not shown here & shown indicatively over door & window openings & at intermediate floor (over cavity fire barrier) to Turret. Weepholes to be spaced at 450mm centres.

NOTES:

FOR NORTH ELEVATIONS REFER TO DWG.No.4242/LO/41 & 42.
FOR SOUTH ELEVATIONS REFER TO DWG.No.s 4242/LO/43 & 44.
FOR EAST ELEVATION REFER TO DWG.No.4242/LO/45.
FOR ELEVATION No.s 1 & 2 REFER TO DWG.No.4242/LO/47.
FOR ELEVATION No.s 3 - 5 REFER TO DWG.No.4242/LO/48.
ALL ELEVATIONS TO BE READ IN CONJUNCTION WITH 1:50 FLOOR PLANS DWG. No.s 4242/LO/7 - 25, PLUS WINDOW & DOOR ELEVATION DWG. No.4242/IN/09, 11 & 12.
FOR KEY PLAN TO ELEVATIONS REFER TO DWG.No.4242/IN/0

FOR KEY TO NOTATION REFER TO DWG.No.4242/LO/41

CONSTRUCTION

SAXON WEALD
DURRINGTON LANE
WORTHING
WEST ELEVATION

Drawn:	BMC	Authorised:	PAR
Scale:	1:50 @ A1	Date:	Sept. 08

4242	LO	46	Revision: D

The Tooley & Foster Partnership
ARCHITECTS • DESIGNERS
Warwick House, 116 Palmerston Road
Buckhurst Hill, Essex, IG9 5LQ
tel: 020 8504 9711
fax: 020 8505 1779
e-mail: architects@tooleyfoster.com
www.tooleyfoster.com

©

30/9/09
09/07/34

Do not scale from this drawing.
Contractors must confirm site dimensions before starting work on shop drawings.

Revisions	Date	Authorised
A	11/03/09.	PAR

CONSTRUCTION ISSUE:

GENERALLY: ROOFS AMENDED IN ACCORDANCE WITH REVISED SECTION & TIMBER FRAME MANUFACTURERS DWG. PARAPETS AMENDED AS DETAILS. NOTES ADDED RE: AIR EXTRACTS TO END OF BARREL ROOFS. ADDED KEY NOTE REF. No.s, DETAIL REF.No.s & SECTION LINES. REFERENCE ADDED TO IN/07 (KEY PLAN OF ELEVATIONS). AMENDED REFERNCE TO WINDOW & DOOR DWG. NOW IN/09, 11 & 12. ADDED REFERNCE TO KEY TO NOTATION (LO/41). MOVEMENT JOINTS, RWPs, DPC, WEEPHOLES & AIR BRICKS SHOWN.
WEST FACING ELEVATION (3/4 STOREY - BLOCK A): AMENDED TURRET ROOF, WALLS BALCONY & WINDOWS/DOORS IN LINE WITH REVISED DRAWINGS. NOTE ADDED RE: WEEPHOLE AROUND BASE OF TURRET. LIGHTWEIGHT RENDERED RAIN SCREEN SHOWN OVER BAY TO 4 STOREY. FLUES ADDED. LIFT OVER RUN SHOWN TO 3 STOREY. WG/38 & 39 NOW SHOWN AS EXTERNAL DOOR TYPE T (EXDG/11 & 12). LARGE PROJECTING BAYS - AMENDED/SIMPLIFIED WERZALIT PANELS BETWEEN WINDOWS AND AROUND CORNERS - BMC

B	27/04/09.	PAR

GENERALLY: WERZALIT CLADDING HATCHING ADJUSTED TO COURSE IN WITH ALL DETAILS (FOLLOWING MEETING WITH CLADDING PANEL MANUFACTURER). REFERENCE NUMBERS FOR WERZALIT CLADDING COLOURS & KEY ADDED ALONG WITH KEY TO RENDER COLOURS. HATCHING (DOTS) ADDED TO DENOTE RED COLOURED RENDERED BAYS. ROOFLIGHTS ADJUSTED AS REVISED DETAILS & ROOF PLAN. FURTHER WEEPHOLES ADDED T TOP OF RENDRED BAYS TO PARAPET WALL (AS REVISED DETAILS). ADDED DWG. REFERENCES TO WERZALIT SETTING OUT ELEVATIONS. NOTE ADDED RE: SINGLE COLOURED CLADDING PANELS. **WEST ELEVATION:-** NOT TO TURRET RENDERED CURVED WALLS CORRECTED TO ITEM No.20 (NOT 19).

C	06/05/09.	PAR

GENERALLY: REFERENCES TO DETAILS ADDED OR AMENDED (AS CLOUDED) FOLLOWING COORDINATION OF / NEW DETAIL, FOR WERZALIT CLADDING PANELS (FOLLOWING MEETING MANUFACTURER). - BMC

D	26/08/09.	PAR

DETAIL REFERENCES ADDED TO WEST ELEVATION FOR 4242/AS/73.03 - BMC