

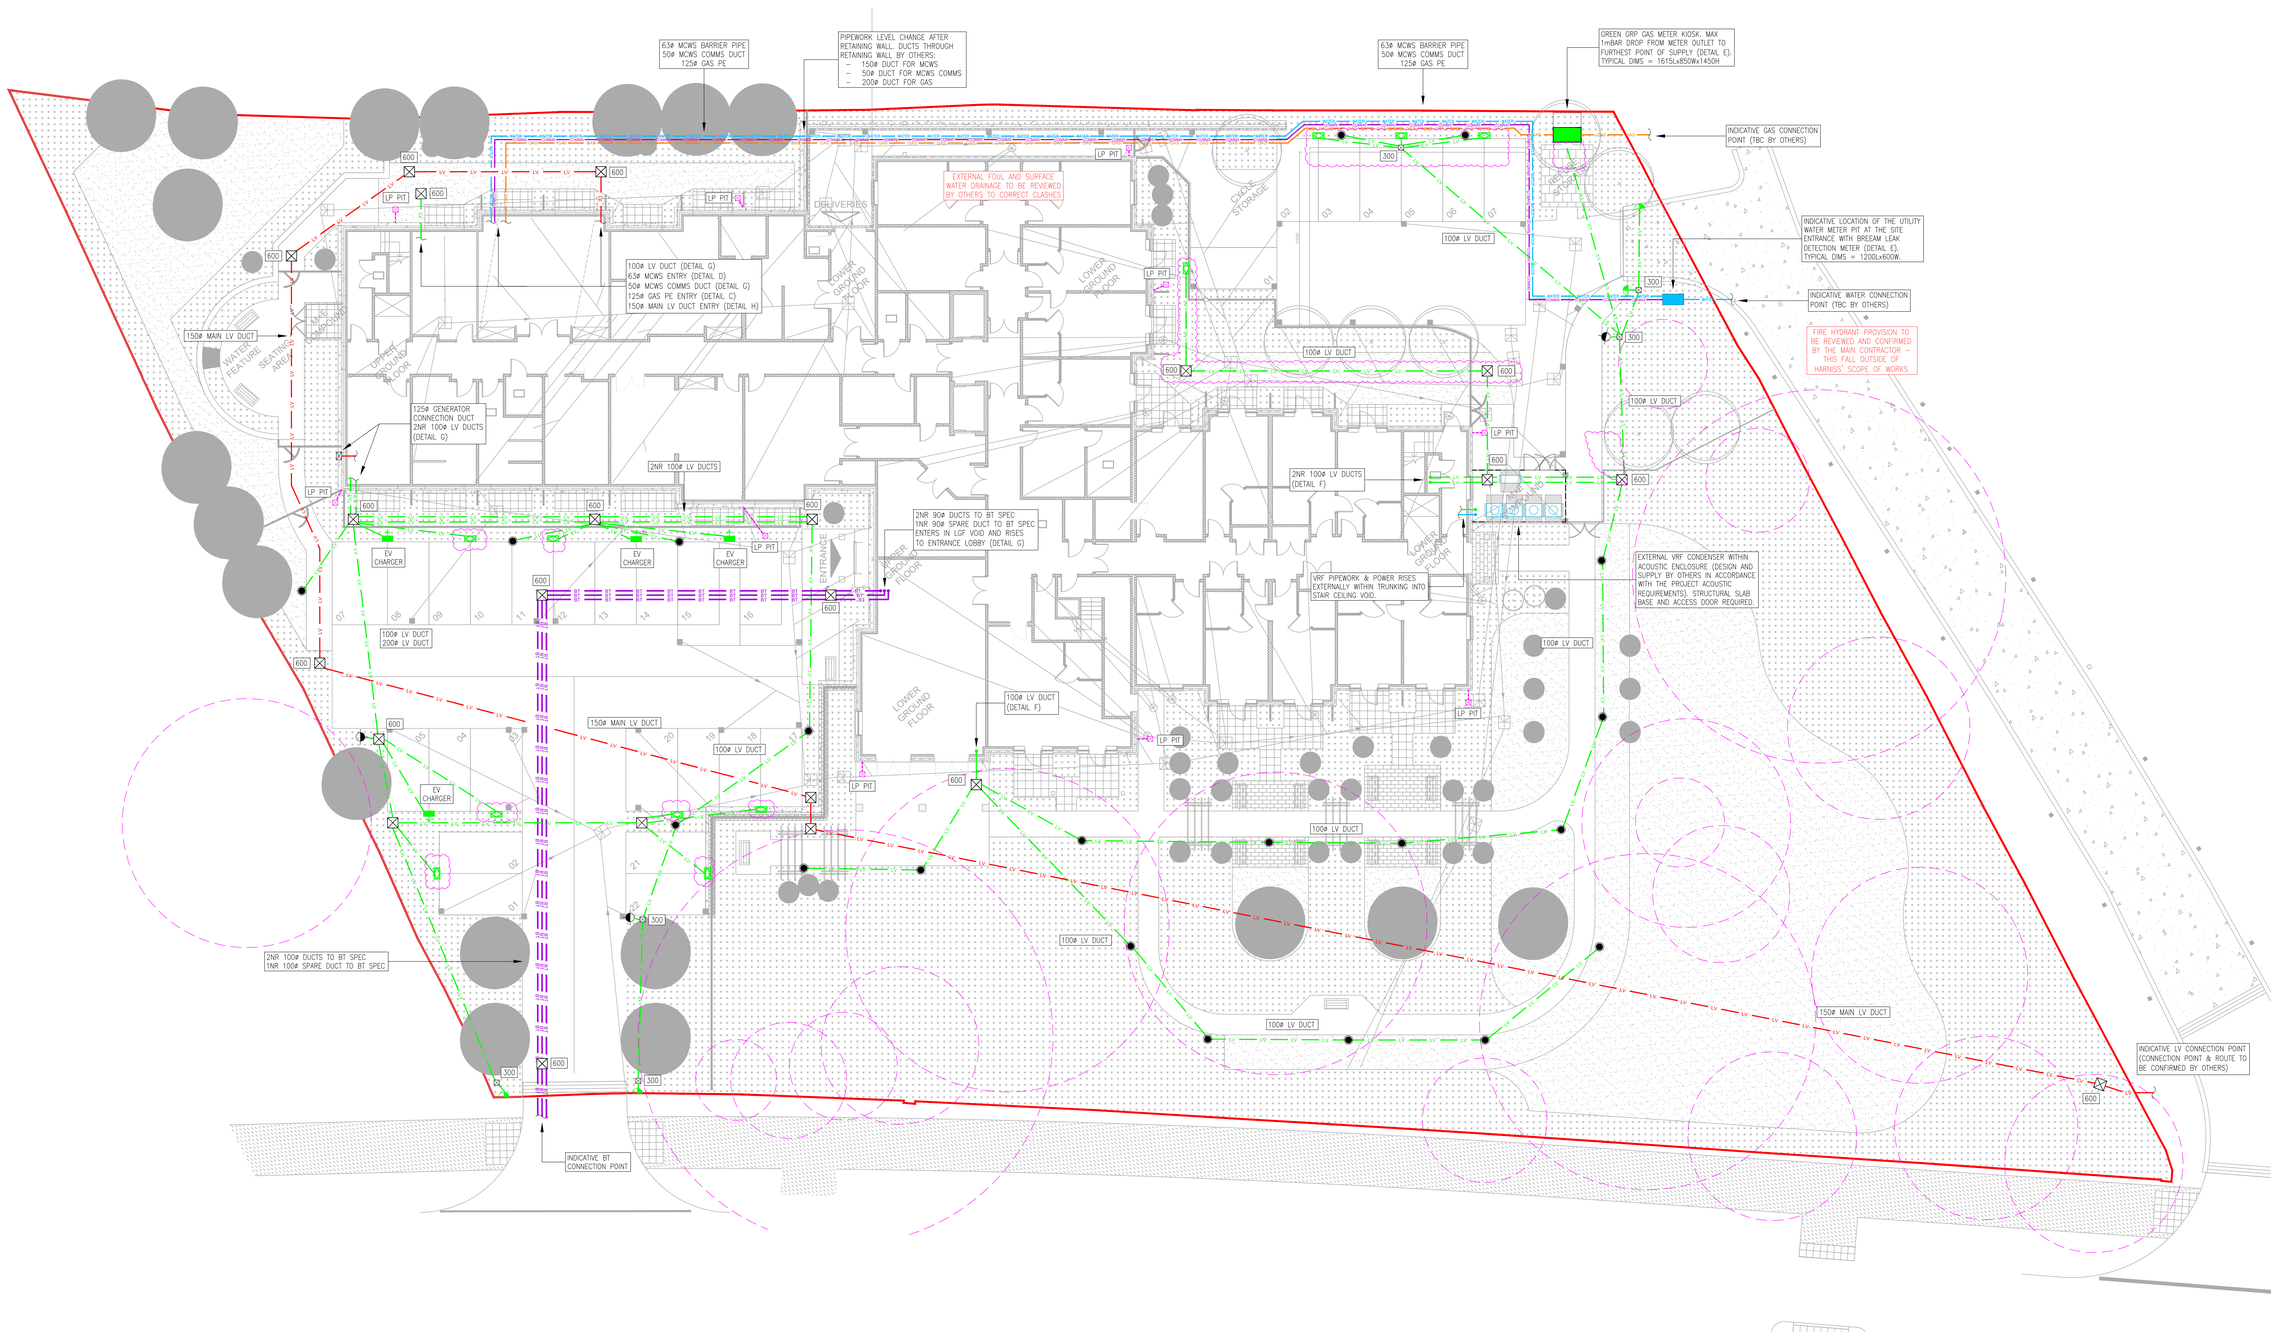

NOTES:

1. THIS DRAWING SHALL BE READ IN CONJUNCTION WITH ANY RELEVANT STRUCTURAL, ARCHITECTURAL & CONSULTANTS DRAWINGS/SPECIFICATIONS.
2. THIS DRAWING IS NOT TO BE SCALED.
3. ALL DIMENSIONS STATED IN mm.
4. DETAILS PRODUCED IN ABSENCE OF SUBSTRUCTURE DETAILS, REVIEW REQUIRED ONCE RECEIVED.
5. THE EXACT DETAILS OF THE INCOMING SERVICES AND EQUIPMENT WILL BE PROVIDED BY THE UTILITY COMPANIES ONCE THE FINAL AND FIRM QUOTES ARE RECEIVED AND PAYMENTS MADE BY THE MAIN CONTRACTOR. THE DETAILS SHOWN AT THIS STAGE ARE BASED ON BUDGET QUOTES RECEIVED.
6. TRENCHING, GROUND WORKS & DUCTING INSTALLATIONS SHALL BE SUPPLIED & INSTALLED BY THE MAIN CONTRACTOR.
7. DRAWPITS SHOWN SHALL BE SUPPLIED & INSTALLED BY THE MAIN CONTRACTOR & SHALL SUIT THE DUCTWORK REQUIREMENTS SHOWN ON THE PLAN.
8. ALL DUCTS TO BE COMPLETE WITH DRAW CORDS & TO ALLOW FOR THE FOLLOWING MINIMUM TURNING RADIUS AT BENDS: LV DUCTS 450mm
9. LV DUCTING TO BE BLACK TWIN WALL, SMOOTH BORE DUCTING TO BE EN50086-2-4 AS RIGIDUCT SIMILAR.
10. HARNISS HAVE MADE NO ALLOWANCE FOR THE PROVISION OF A PRIVATE FIRE HYDRANT. THIS FALLS UNDER THE MAIN CONTRACTORS REMIT. IF REQUIRED.

LEGEND

⊠ ACCESS CHAMBER/DRAW PIT (SIZE AS NOTED)

C04	28.04.23	CAR CHARGERS & DUCTING UPDATED AS CLOUDED	CC
C03	26.01.23	1. VRF COMPOUND UPDATE 2. GEN. CONNECTION ADDED 3. INCOMING LV UPDATED	CC
C02	07.09.22	MCWS DUCT ADDED	CC
C01	24.08.22	ISSUED FOR CONSTRUCTION	CC
P01	14.07.22	ISSUED FOR COMMENT	CC
REV	DATE	DETAILS OF REVISION	BY

HARNISS CONTRACTING
www.harniss.co.uk
1 Weekley Wood Avenue,
Kettering, Northants, NN14 1UQ
Tel: 01933 656850
Email: info@harniss.co.uk

CLIENT
LAWRENCE BAKER
(CINNAMON CARE CAPITAL)

PROJECT
PROPOSED CARE HOME
WARREN ROAD
WORTHING

DRAWING TITLE
MEP SERVICES
EXTERNAL SERVICES DISTRIBUTION LAYOUT

Issue Status
FOR CONSTRUCTION

Original Size	Scale	Drawn
A0	1:125	CC
HCL Project No.	Suitability	Checked
1777	-	TB

Project - Originator - Volume - Level - Type - Role - Number
1777 - HCL - ZZ - XX - DR - ME - 6000

© Copyright Harniss Ltd
Copyright in this drawing belongs to Harniss Ltd. This drawing may not be used, sold, licensed, transferred, copied or reproduced in whole or in part or in any manner or form other than with the prior written consent of Harniss Ltd.

DRAWING REF:	REV:	DATE:	DATE RECEIVED:	DATE UPDATED:
1285C-RDT-ZZ-XX-DR-A-1100	P2	13.05.22	06.06.22	07.06.22