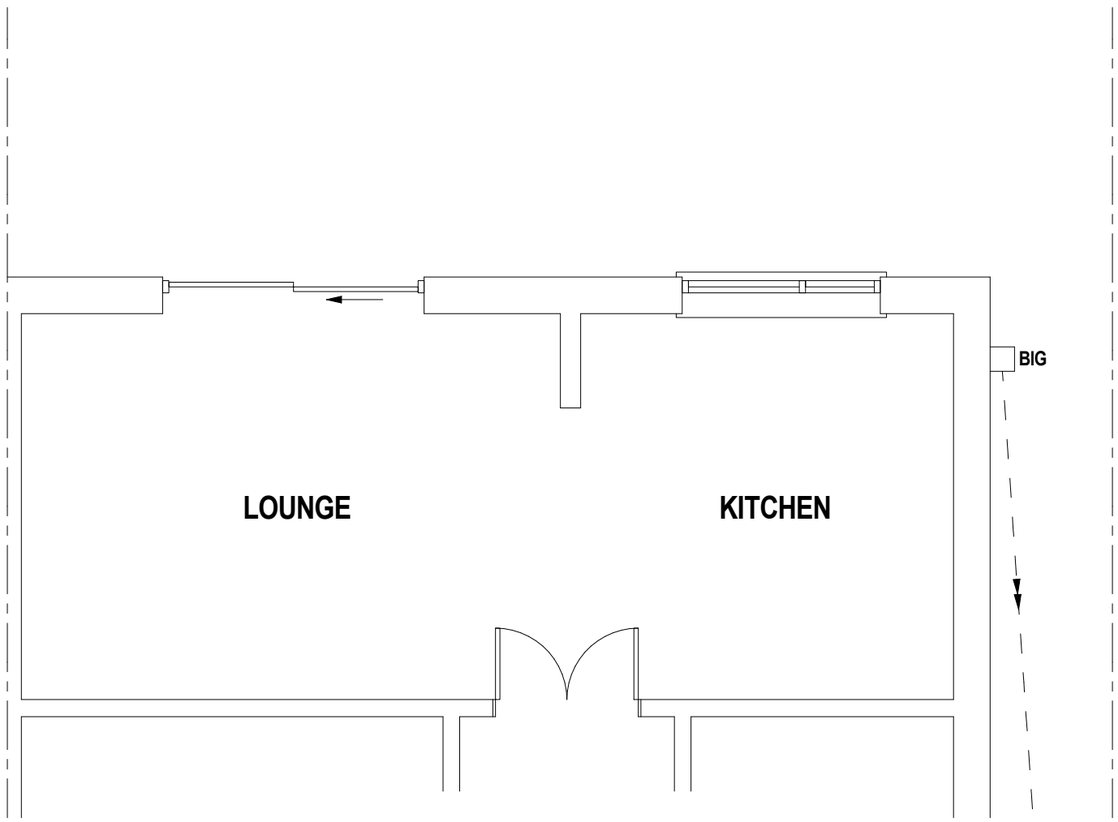

EXISTING GROUND FLOOR LAYOUT (PARTIAL)

SCALE 1:50

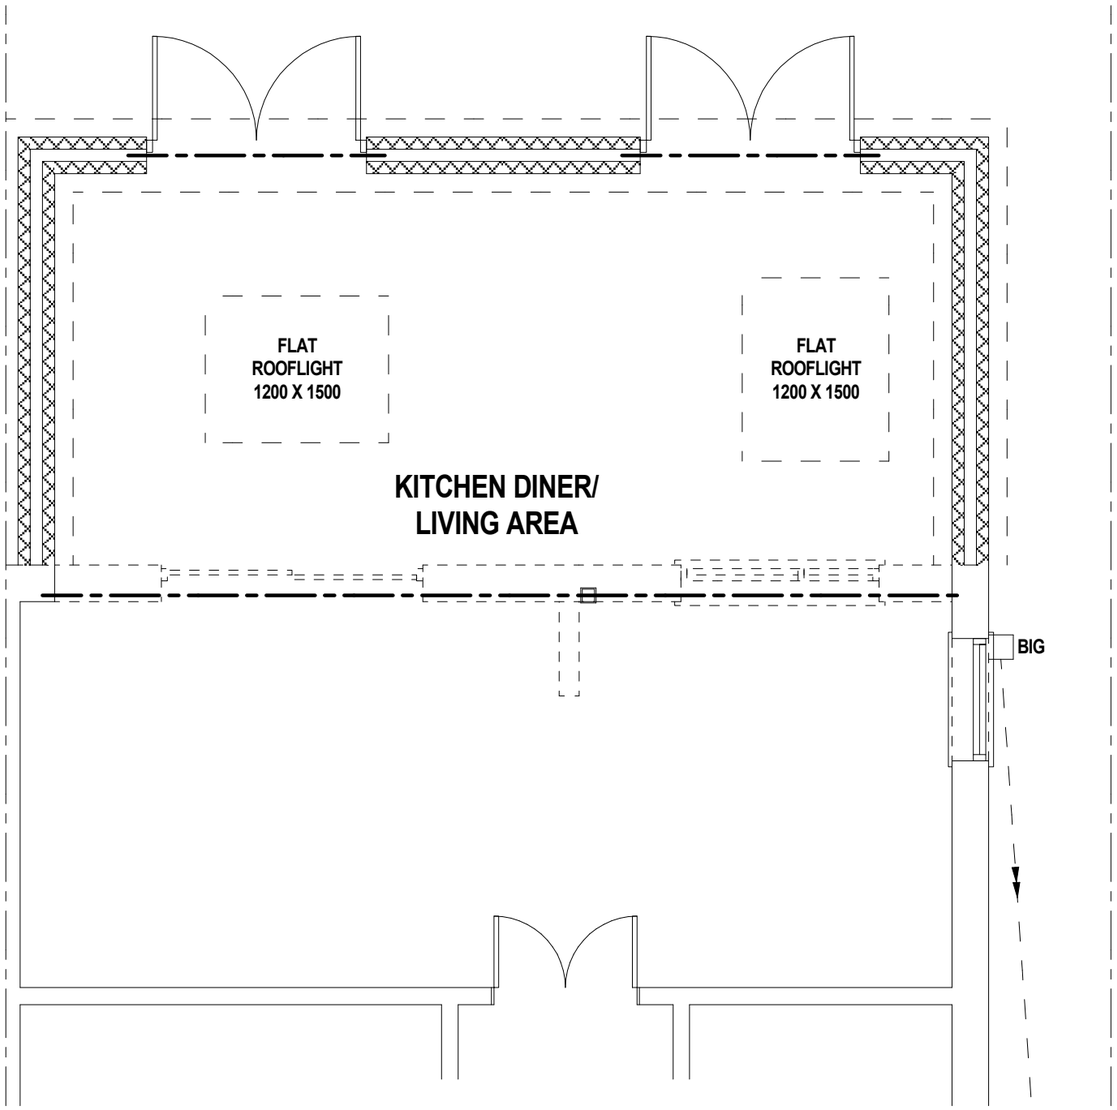

PROPOSED GROUND FLOOR LAYOUT (PARTIAL)

SCALE 1:50

0 1 2 3

Metres 1:50 A3

NOTES:

SUSSEX BUILDING PLANS

33 Highland Avenue, Bognor Regis, West Sussex. PO21 2BJ

Email: lee@sussexbuildingplans.co.uk Tel: 07732 415951

DRAWING TITLE	Existing & Proposed Floor Plans

Address:

Mr G Wilson

11 Ingleside Crescent, Lancing. BN15 8EN

Date: 22/06/2020	DRG No: GW/PL/01	Rev. No: