ADUR & WORTHING
PLANNING SERVICES
PLAN AWDM/ 0419/12
DATE VALID 28 MAR 2012

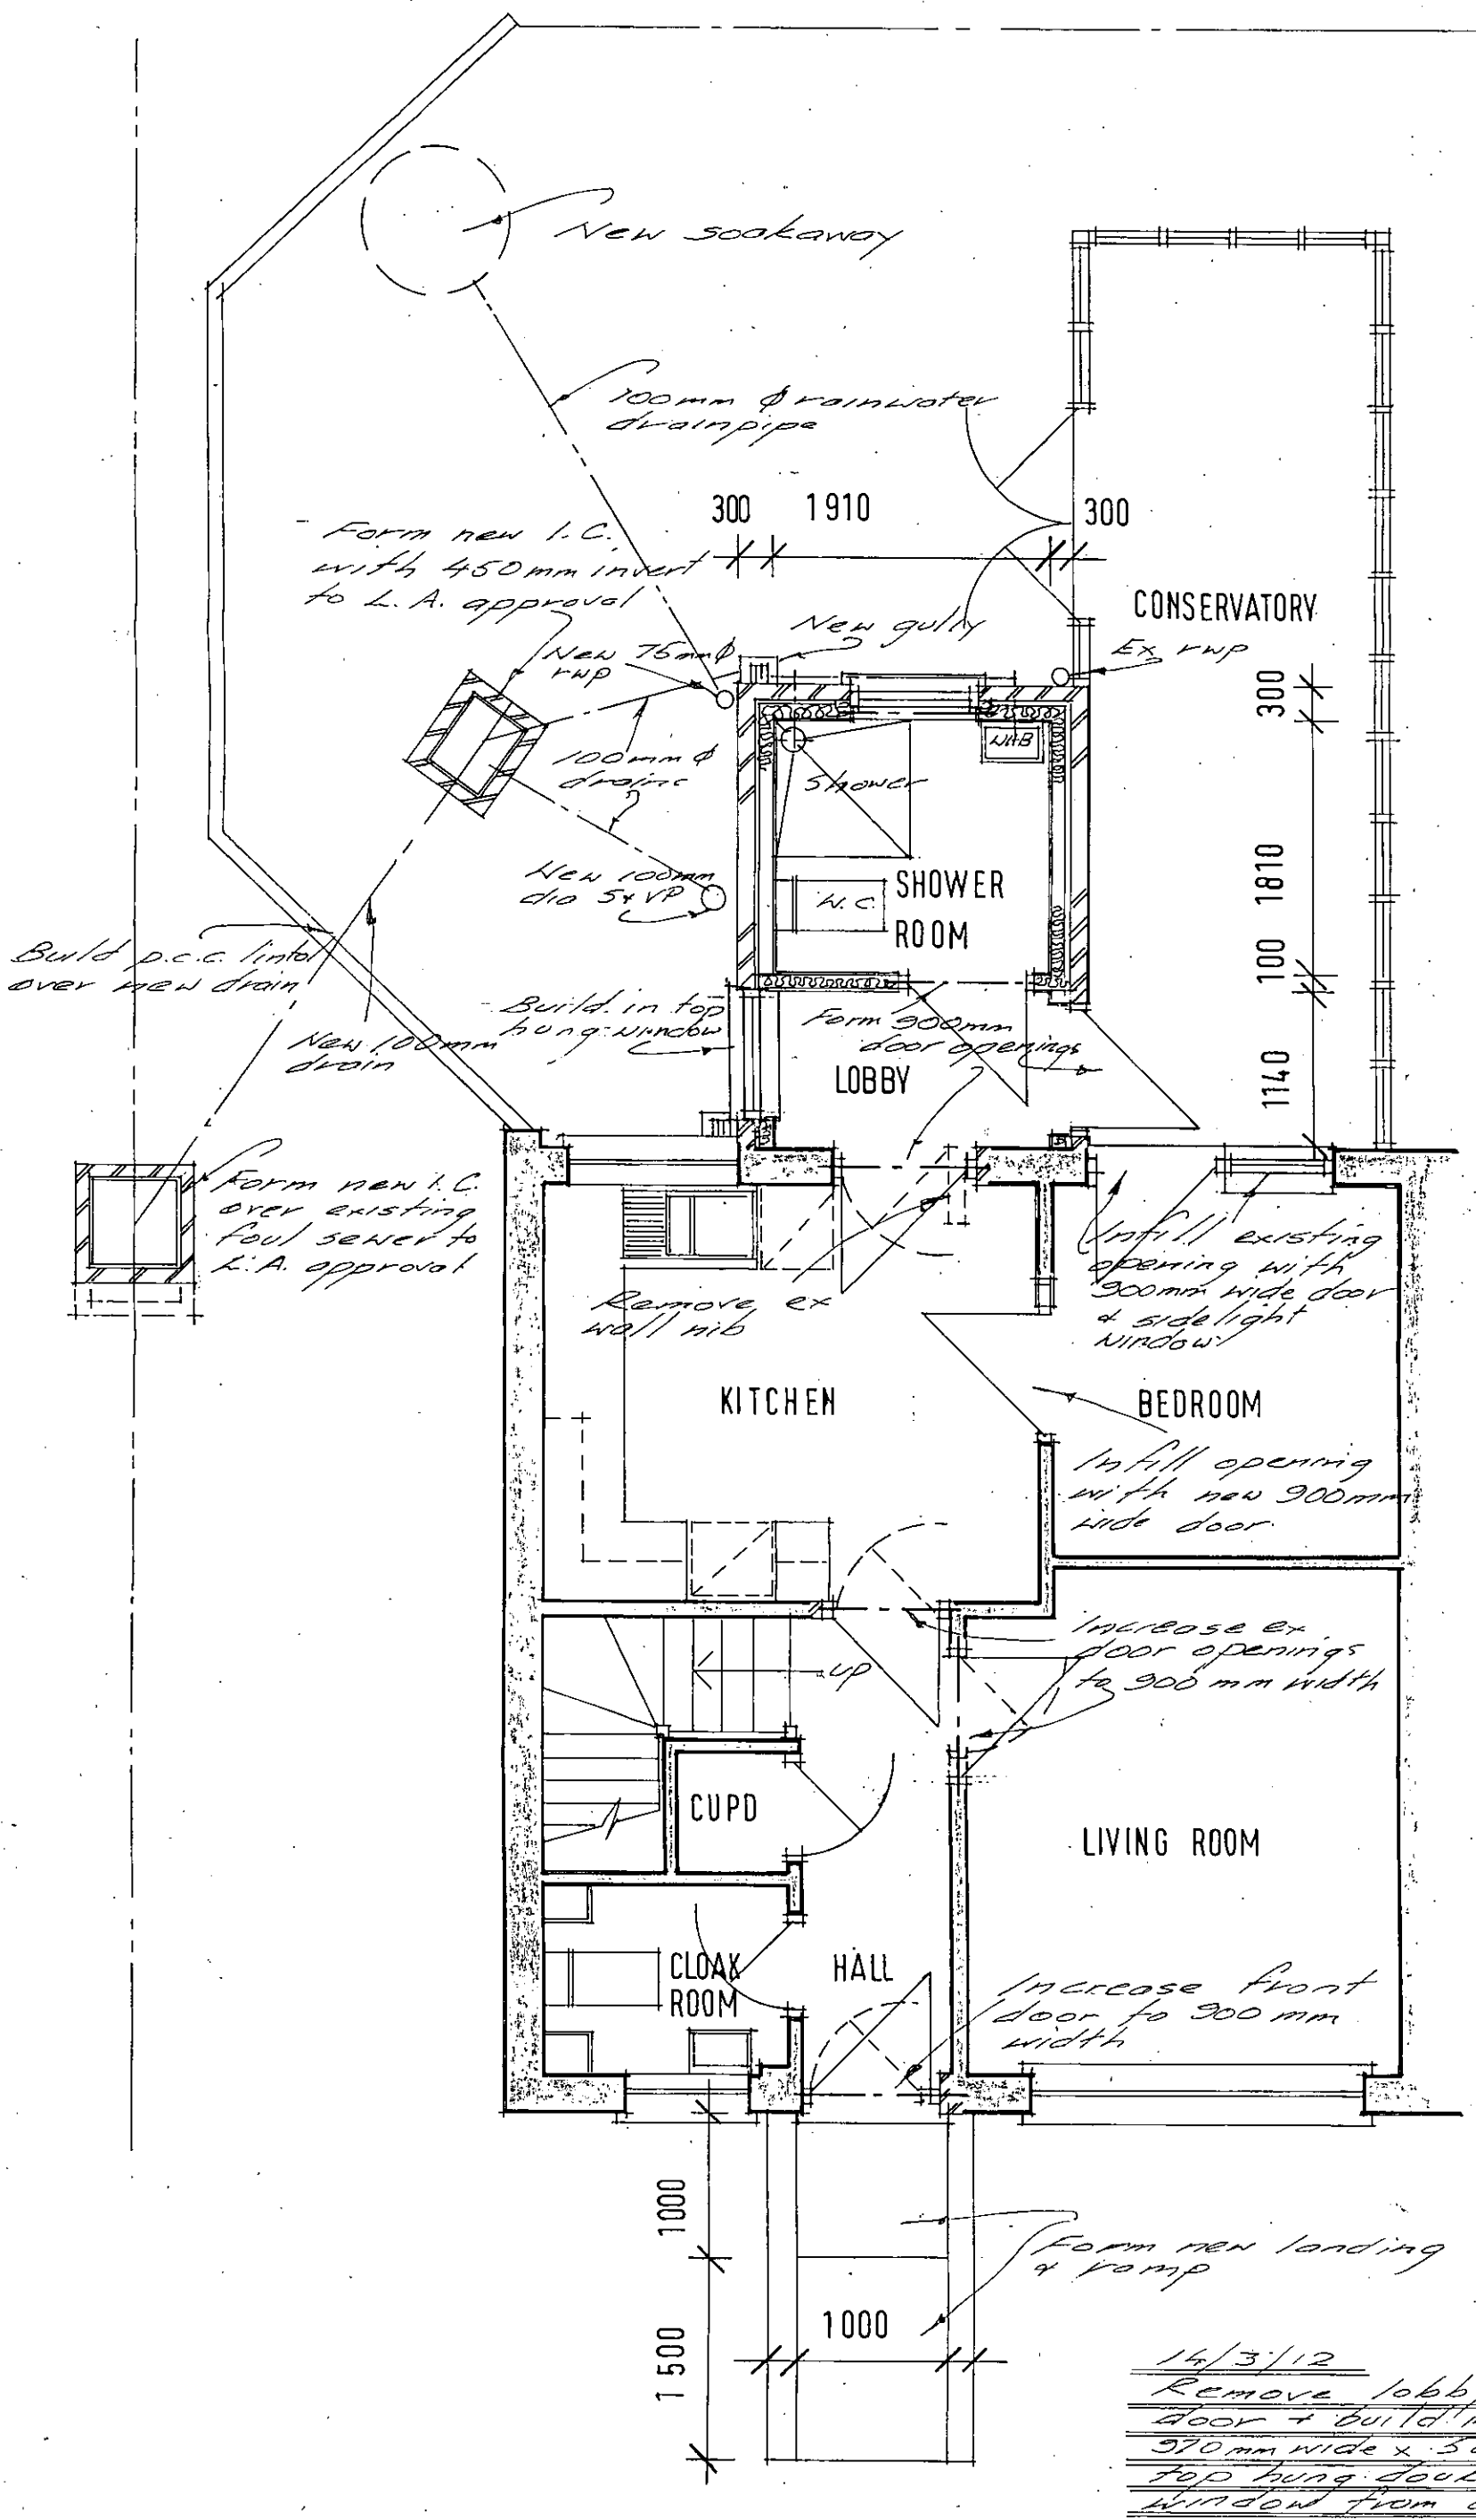

16/3/12
Remove lobby external door + build in existing 970mm wide x 580mm high top hung double glazed window from old addition

GROUND FLOOR PLAN 1:50