ADUR & WORTHING
PLANNING SERVICES
PLAN AWDM/ 0419/12
DATE VALID 28 MAR 2012



FRONT ELEVATION 1:50

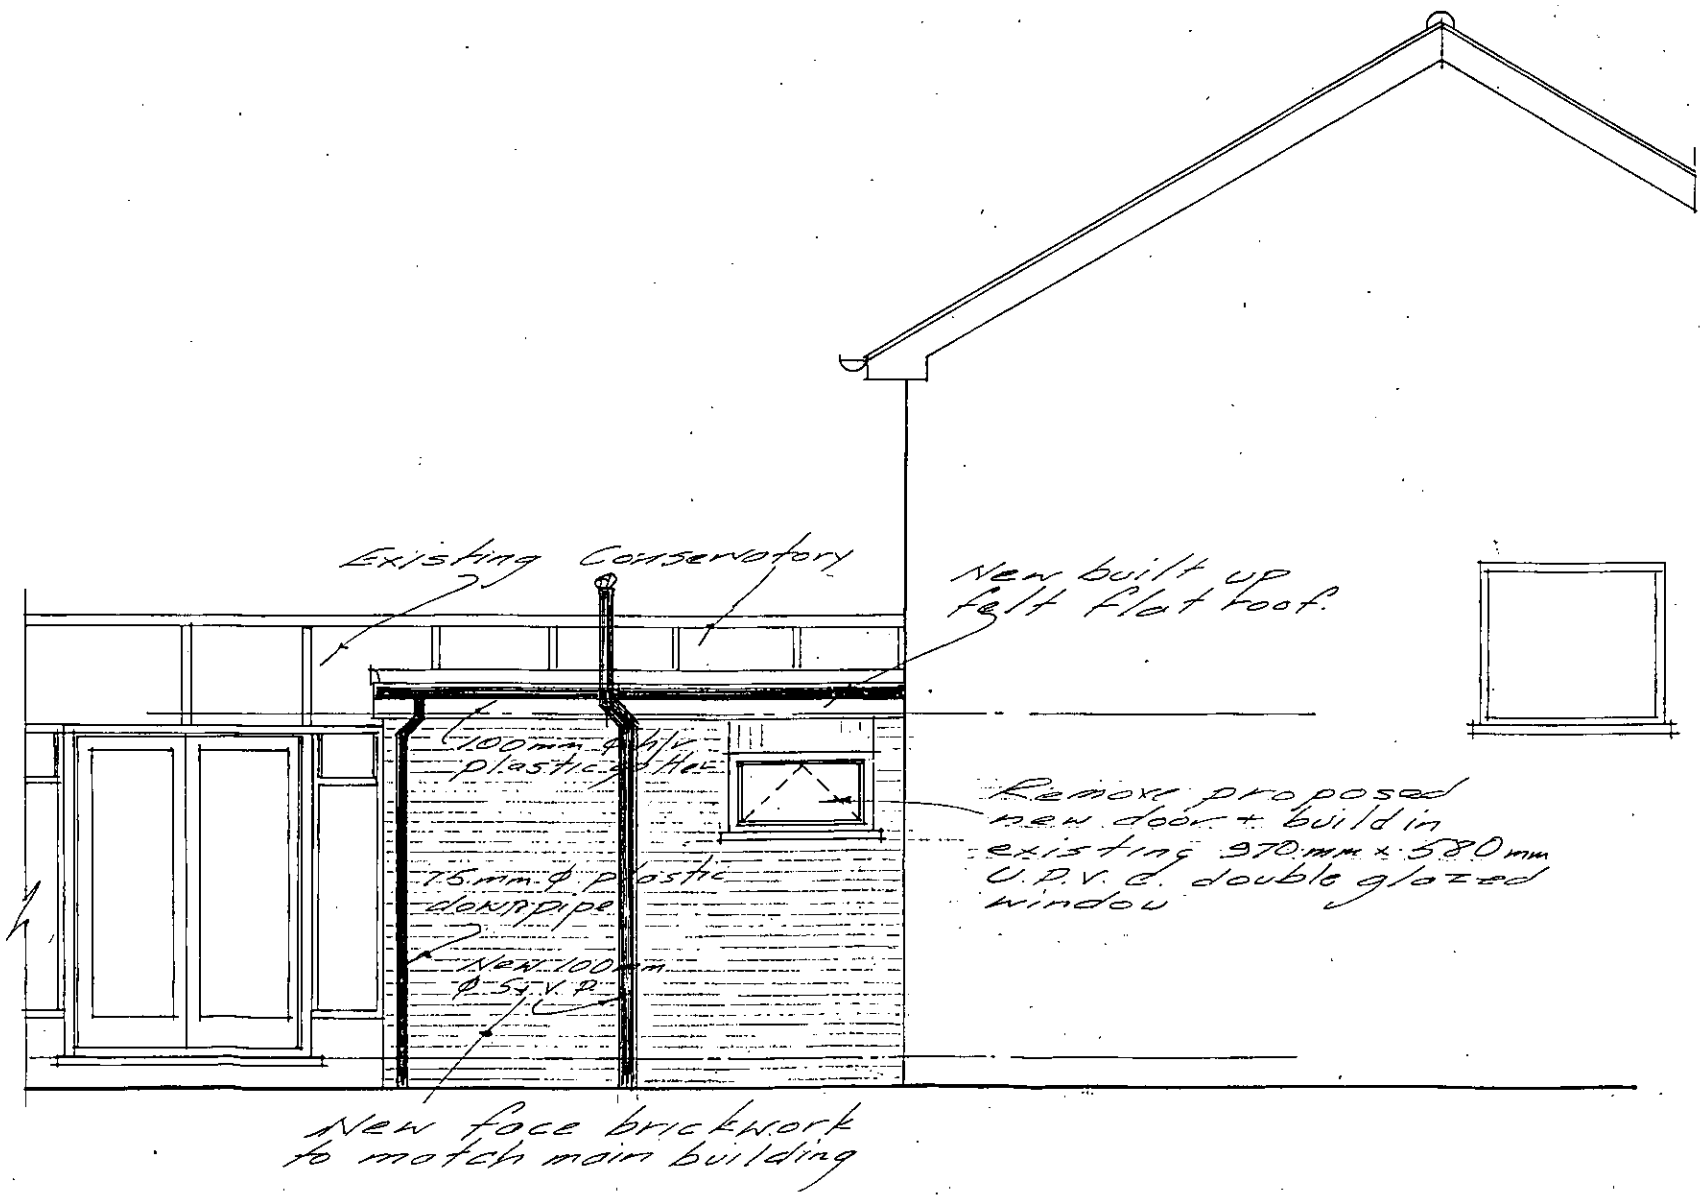

14/3/12 Amendment
Build in existing window.

SIDE ELEVATION 1:50