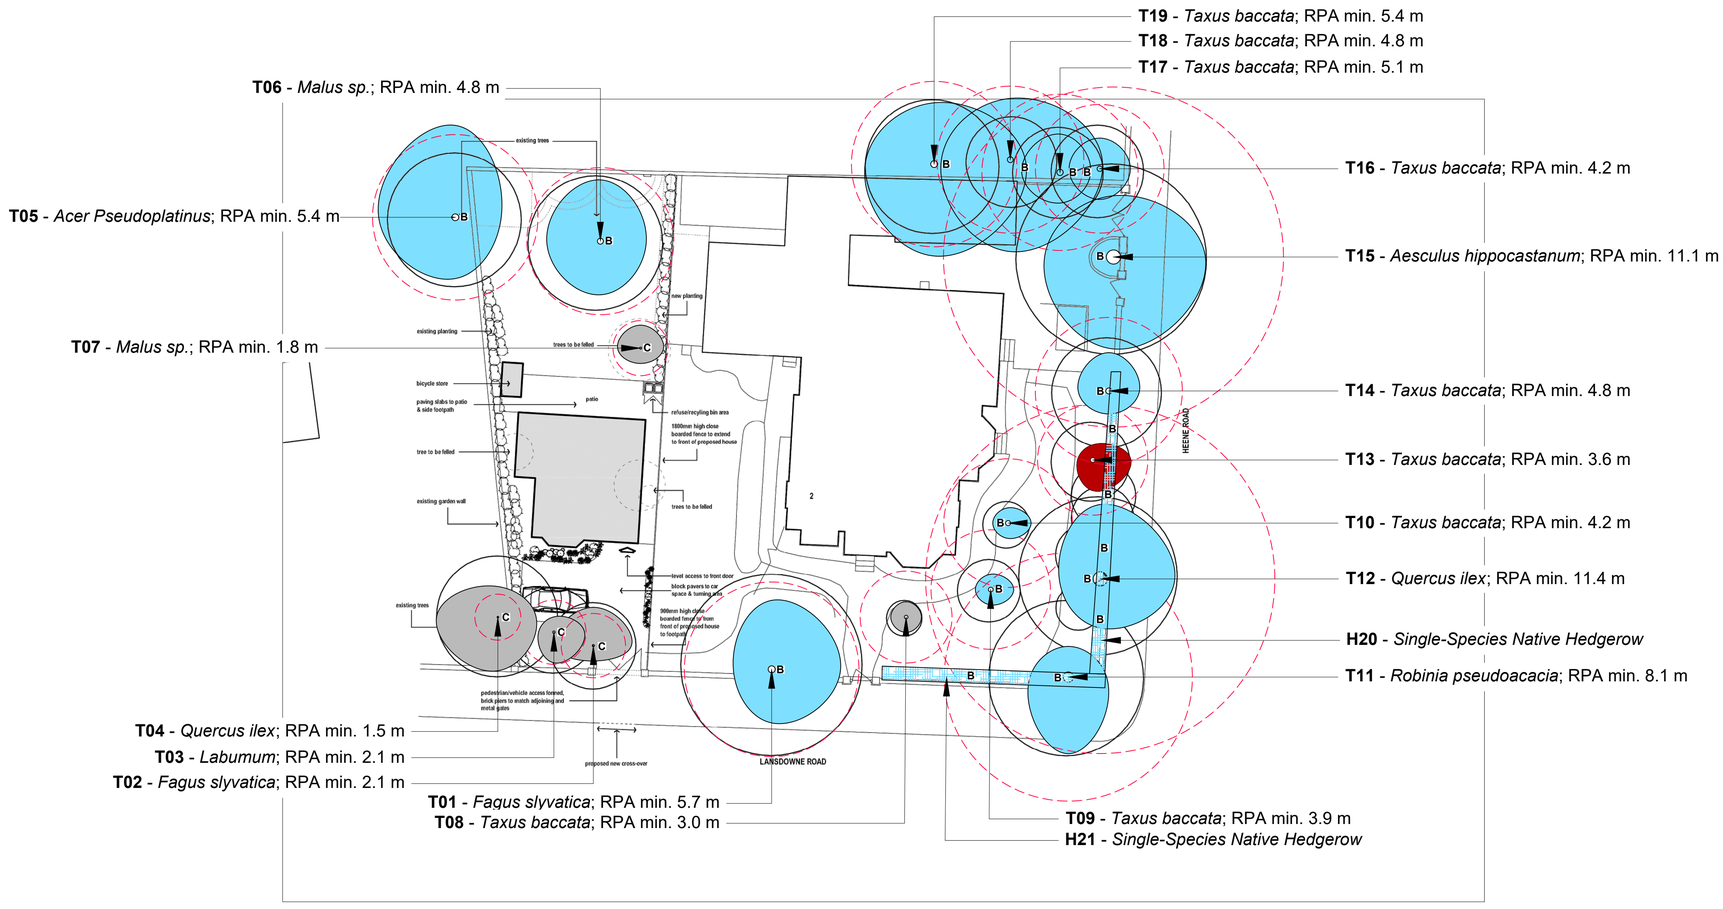

Legend

T02 **Tree and Shrub Numbers.**

Tree Root Protection Areas
Tree Root Protection Areas calculated and specified in accordance with *BS 5837:2012 - 'Trees in Relation to Design, Demolition and Construction - Recommendations'*.

Category B Trees
Trees of Moderate Quality and Value.

Category C Trees
Trees of Low Quality and Value.

Category U Trees
Trees unsuitable for retention.

Category B Trees
Trees of Moderate Quality and Value.

Planning Issue

Rev	Description	Date	Initials
02	Planning Issue	16.05.24	JJ
01	Planning Issue	08.03.24	JJ
00	Planning Issue	25.08.21	LB

LIZARD
Landscape Design and Ecology
The Old Bank, 34 South Street, Terring, Worthing, West Sussex, BN14 7LH
T. 01903 214033 E. lizardlandscape@btconnect.com W. lizardlandscapeecology.com

Client
Paul Nash Developments Limited

Project Title and Location
Land Adjacent to 2 Lansdowne Road
Worthing West Sussex

Drawing Title
Tree Constraints Plan

Scale	*Drawn*	*Approved*	*Date*
1:200@A1	LB	AR	25.08.2021

Drawing No LLD2402-ARB-DWG-001
Revision 02

N

Site Boundary.

0 1 2.5 5 10 m

Scale 1:200

Land Adjacent to 2 Lansdowne Road, Worthing, West Sussex
Tree Constraints Plan