


South Elevation (front)


East (Side) Elevation

North (Rear) Elevation

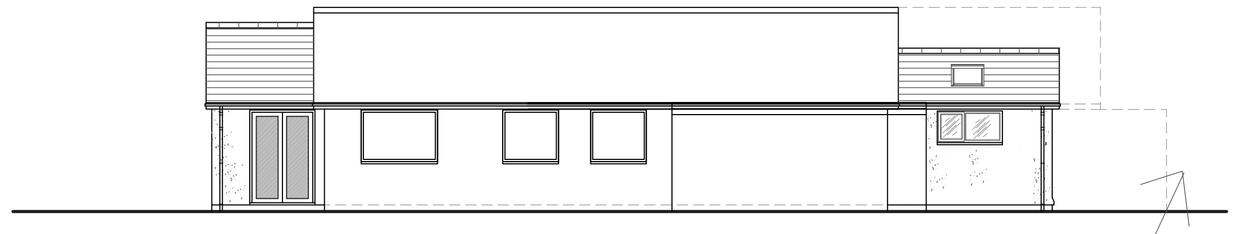


West (Side) Elevation


PROJECTION OF NO. 38 CHEAL CLOSE
shown dotted lines

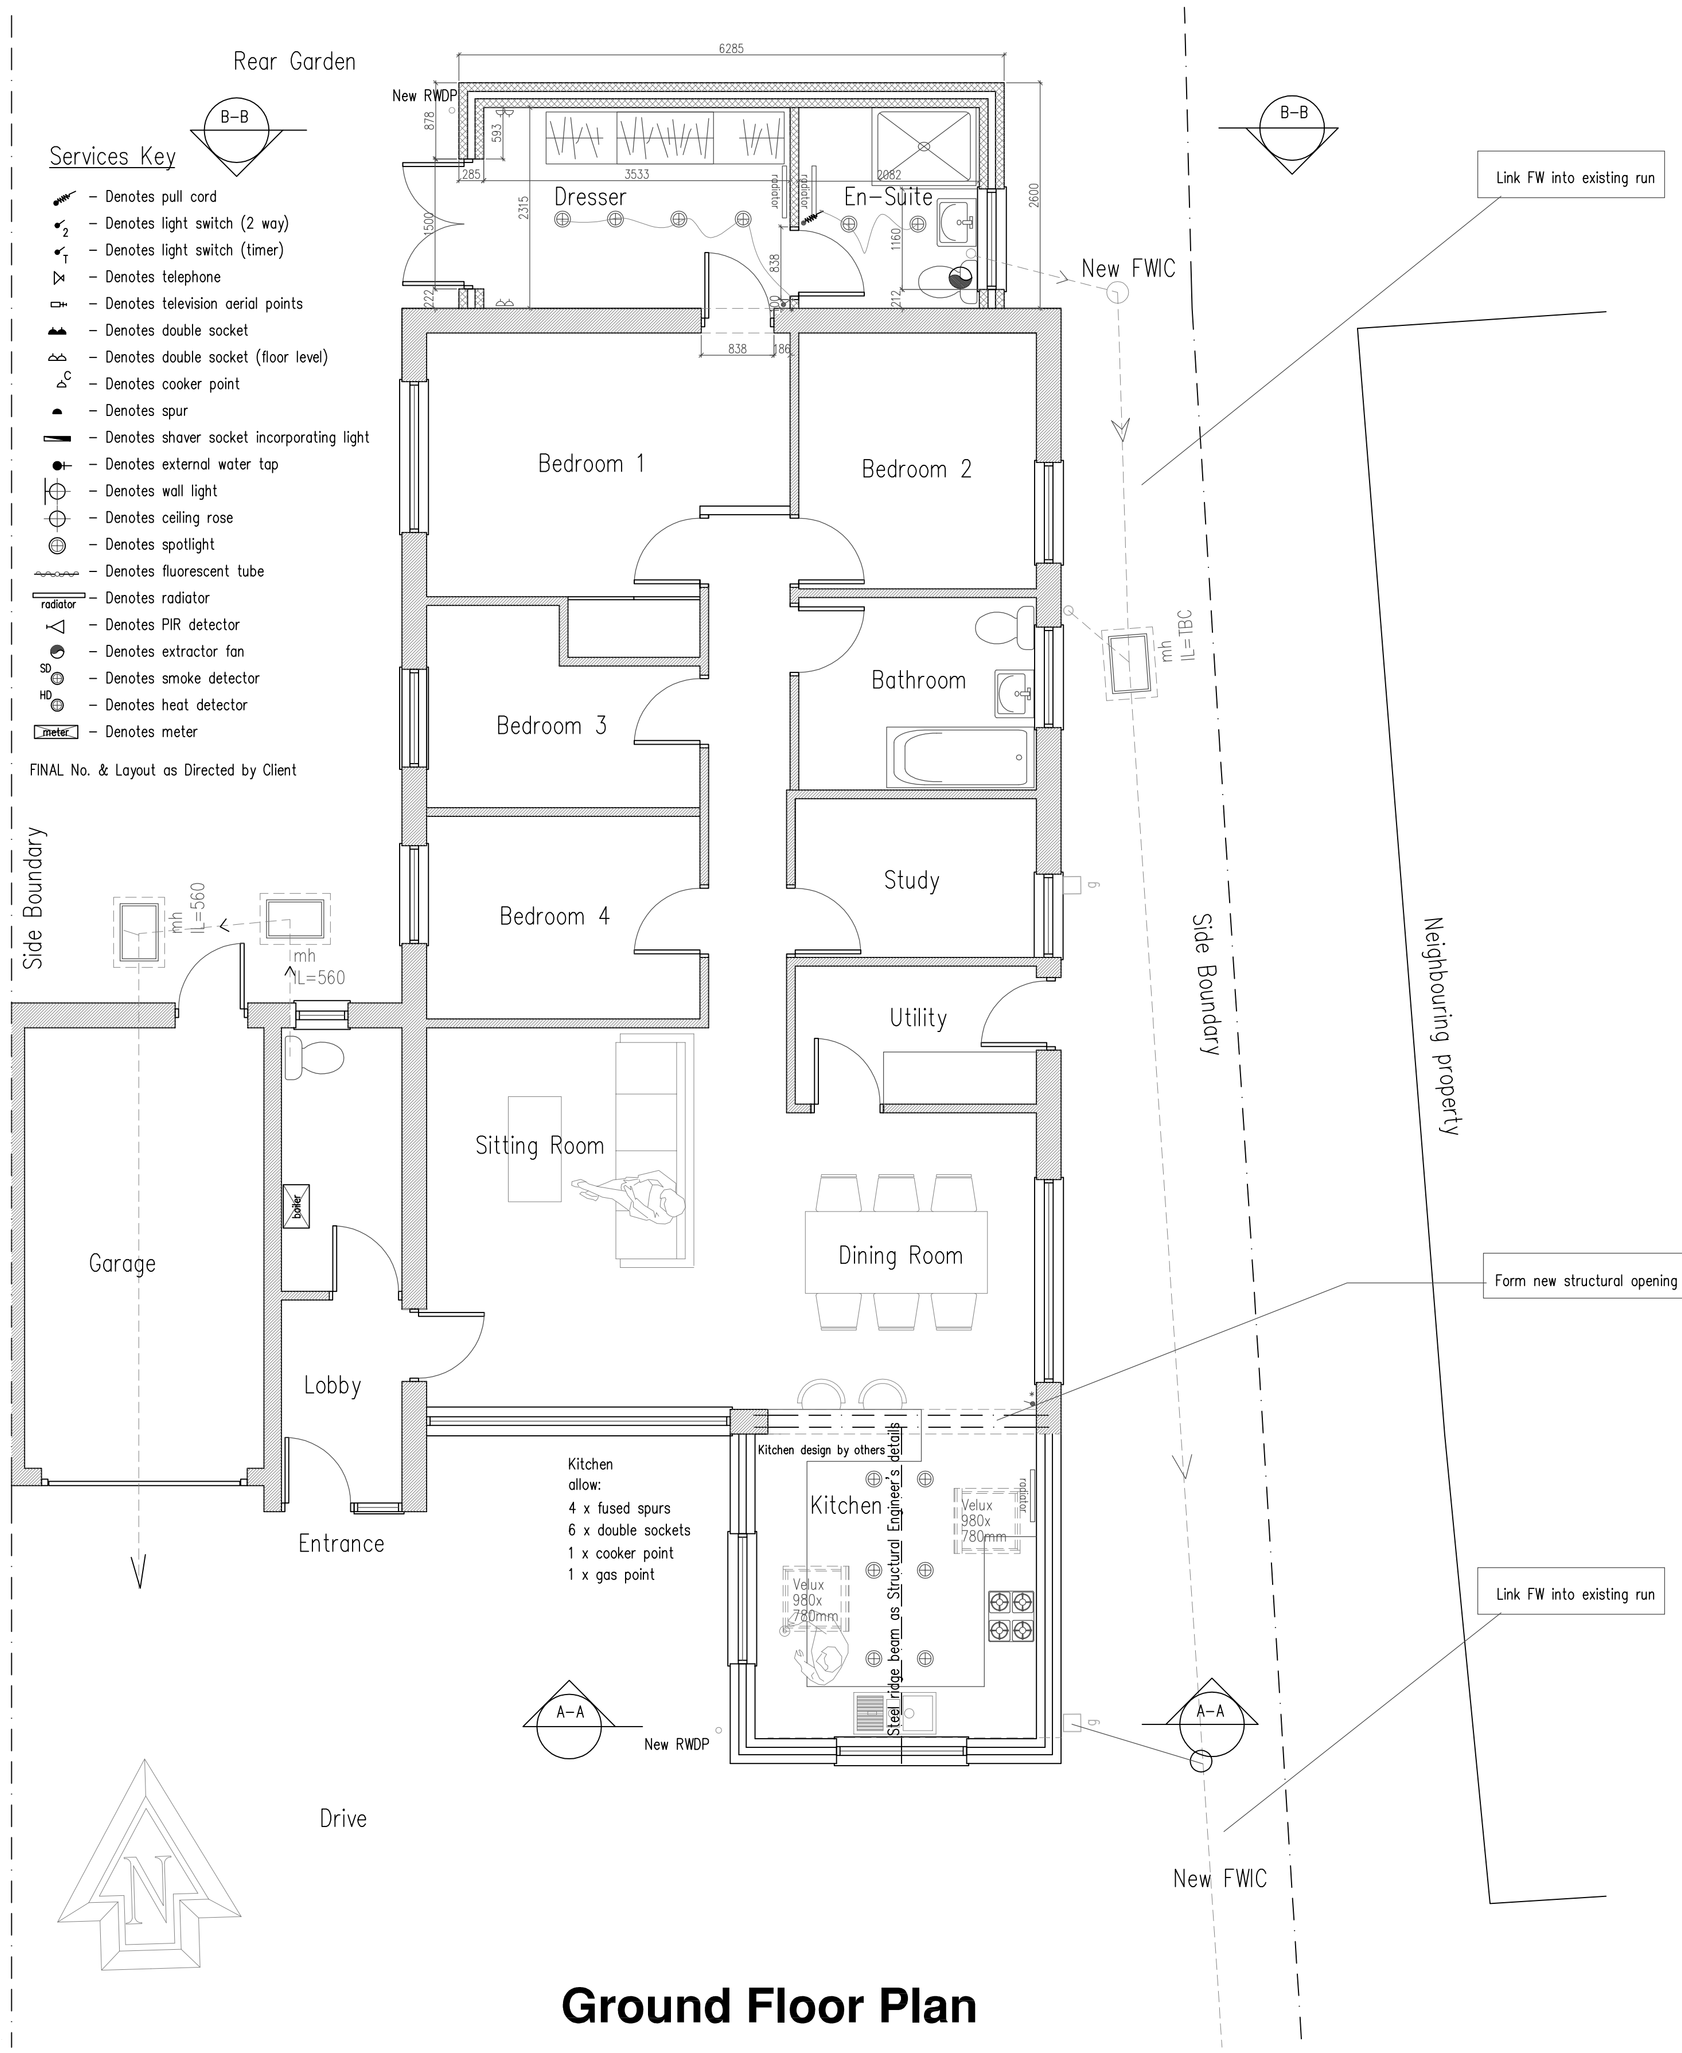

Ground Floor Plan

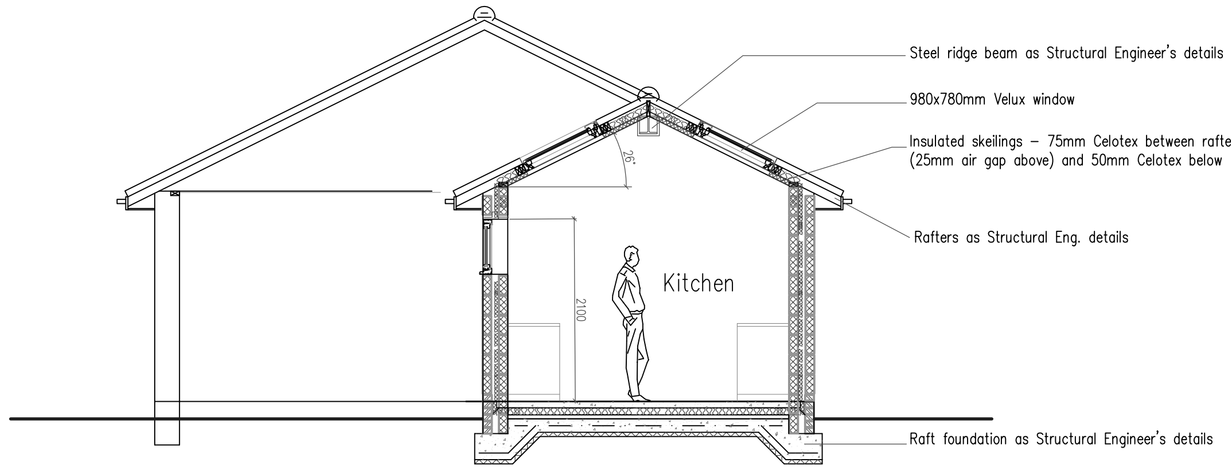


SECTION A-A 1:50

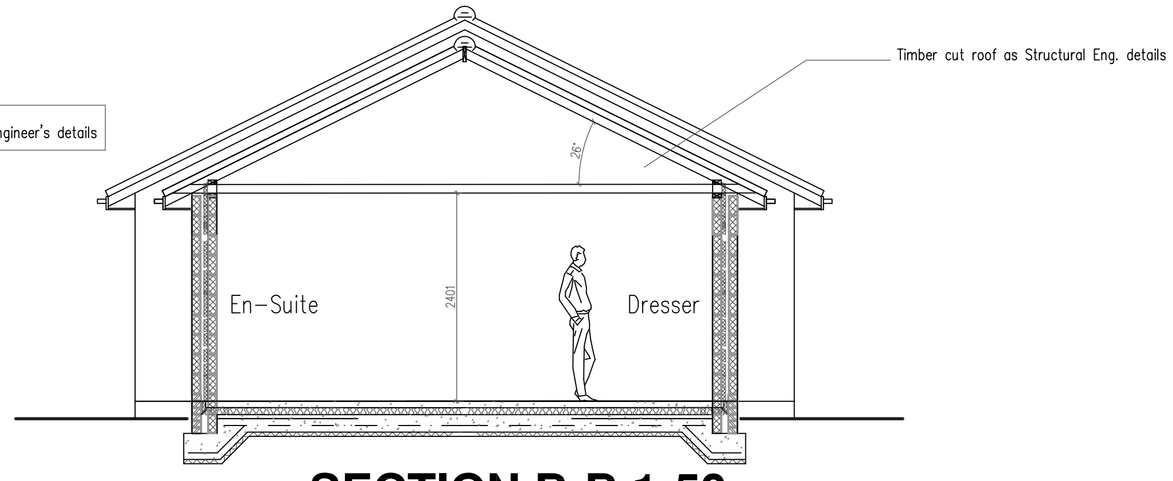

SECTION B-B 1:50

PLANNER CAN SCALE FROM THIS DRAWING
DRAWINGS TO BE READ IN CONJUCTION WITH ALL OTHER ARCHITECT'S & STRUCTURAL ENGINEER'S CONTRACT DRAWINGS & SPECIFICATIONS.
ANY DISCREPANCIES MUST BE BROUGHT TO THE ATTENTION OF THE ARCHITECT IMMEDIATELY.
THE CONTRACTOR MUST VERIFY ALL DIMENSIONS BY SITE MEASUREMENT BEFORE ORDERING MATERIALS OR MANUFACTURING COMPONENTS.
SUBSTITUTE MATERIALS & PRODUCTS TO THOSE NAMED WILL BE ACCEPTABLE IF PROVEN TO BE OF EQUAL OR HIGHER PERFORMANCE AND NOT IN CONFLICT WITH OTHER ELEMENTS.

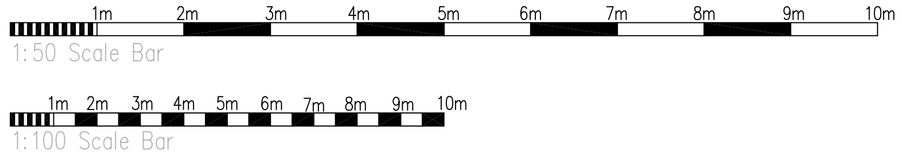

Project:

Proposed Extensions
At:
40 Cheal Close
Shoreham Beach
Shoreham By Sea
West Sussex
BN43 5DB

Drawing title:

Plans & Elevations As Proposed

Client: Mr & Mrs Nicholls

Copyright of:
Architectural & Planning Services
15 West Street
Shoreham By Sea
West Sussex
BN43 5WF
bjw
01273 441009 (after 6pm)
07856899101
e-mail: benwhitby15@yahoo.co.uk

Scale: 1:100 1:50 | Paper size: A1

Date: 25.10.2011 | Drawn: BJW

Drg. No. 02 | Rev'n A

Note: All dimensions to be checked on site.