
This drawing is copyright © of Yelo Architects Limited

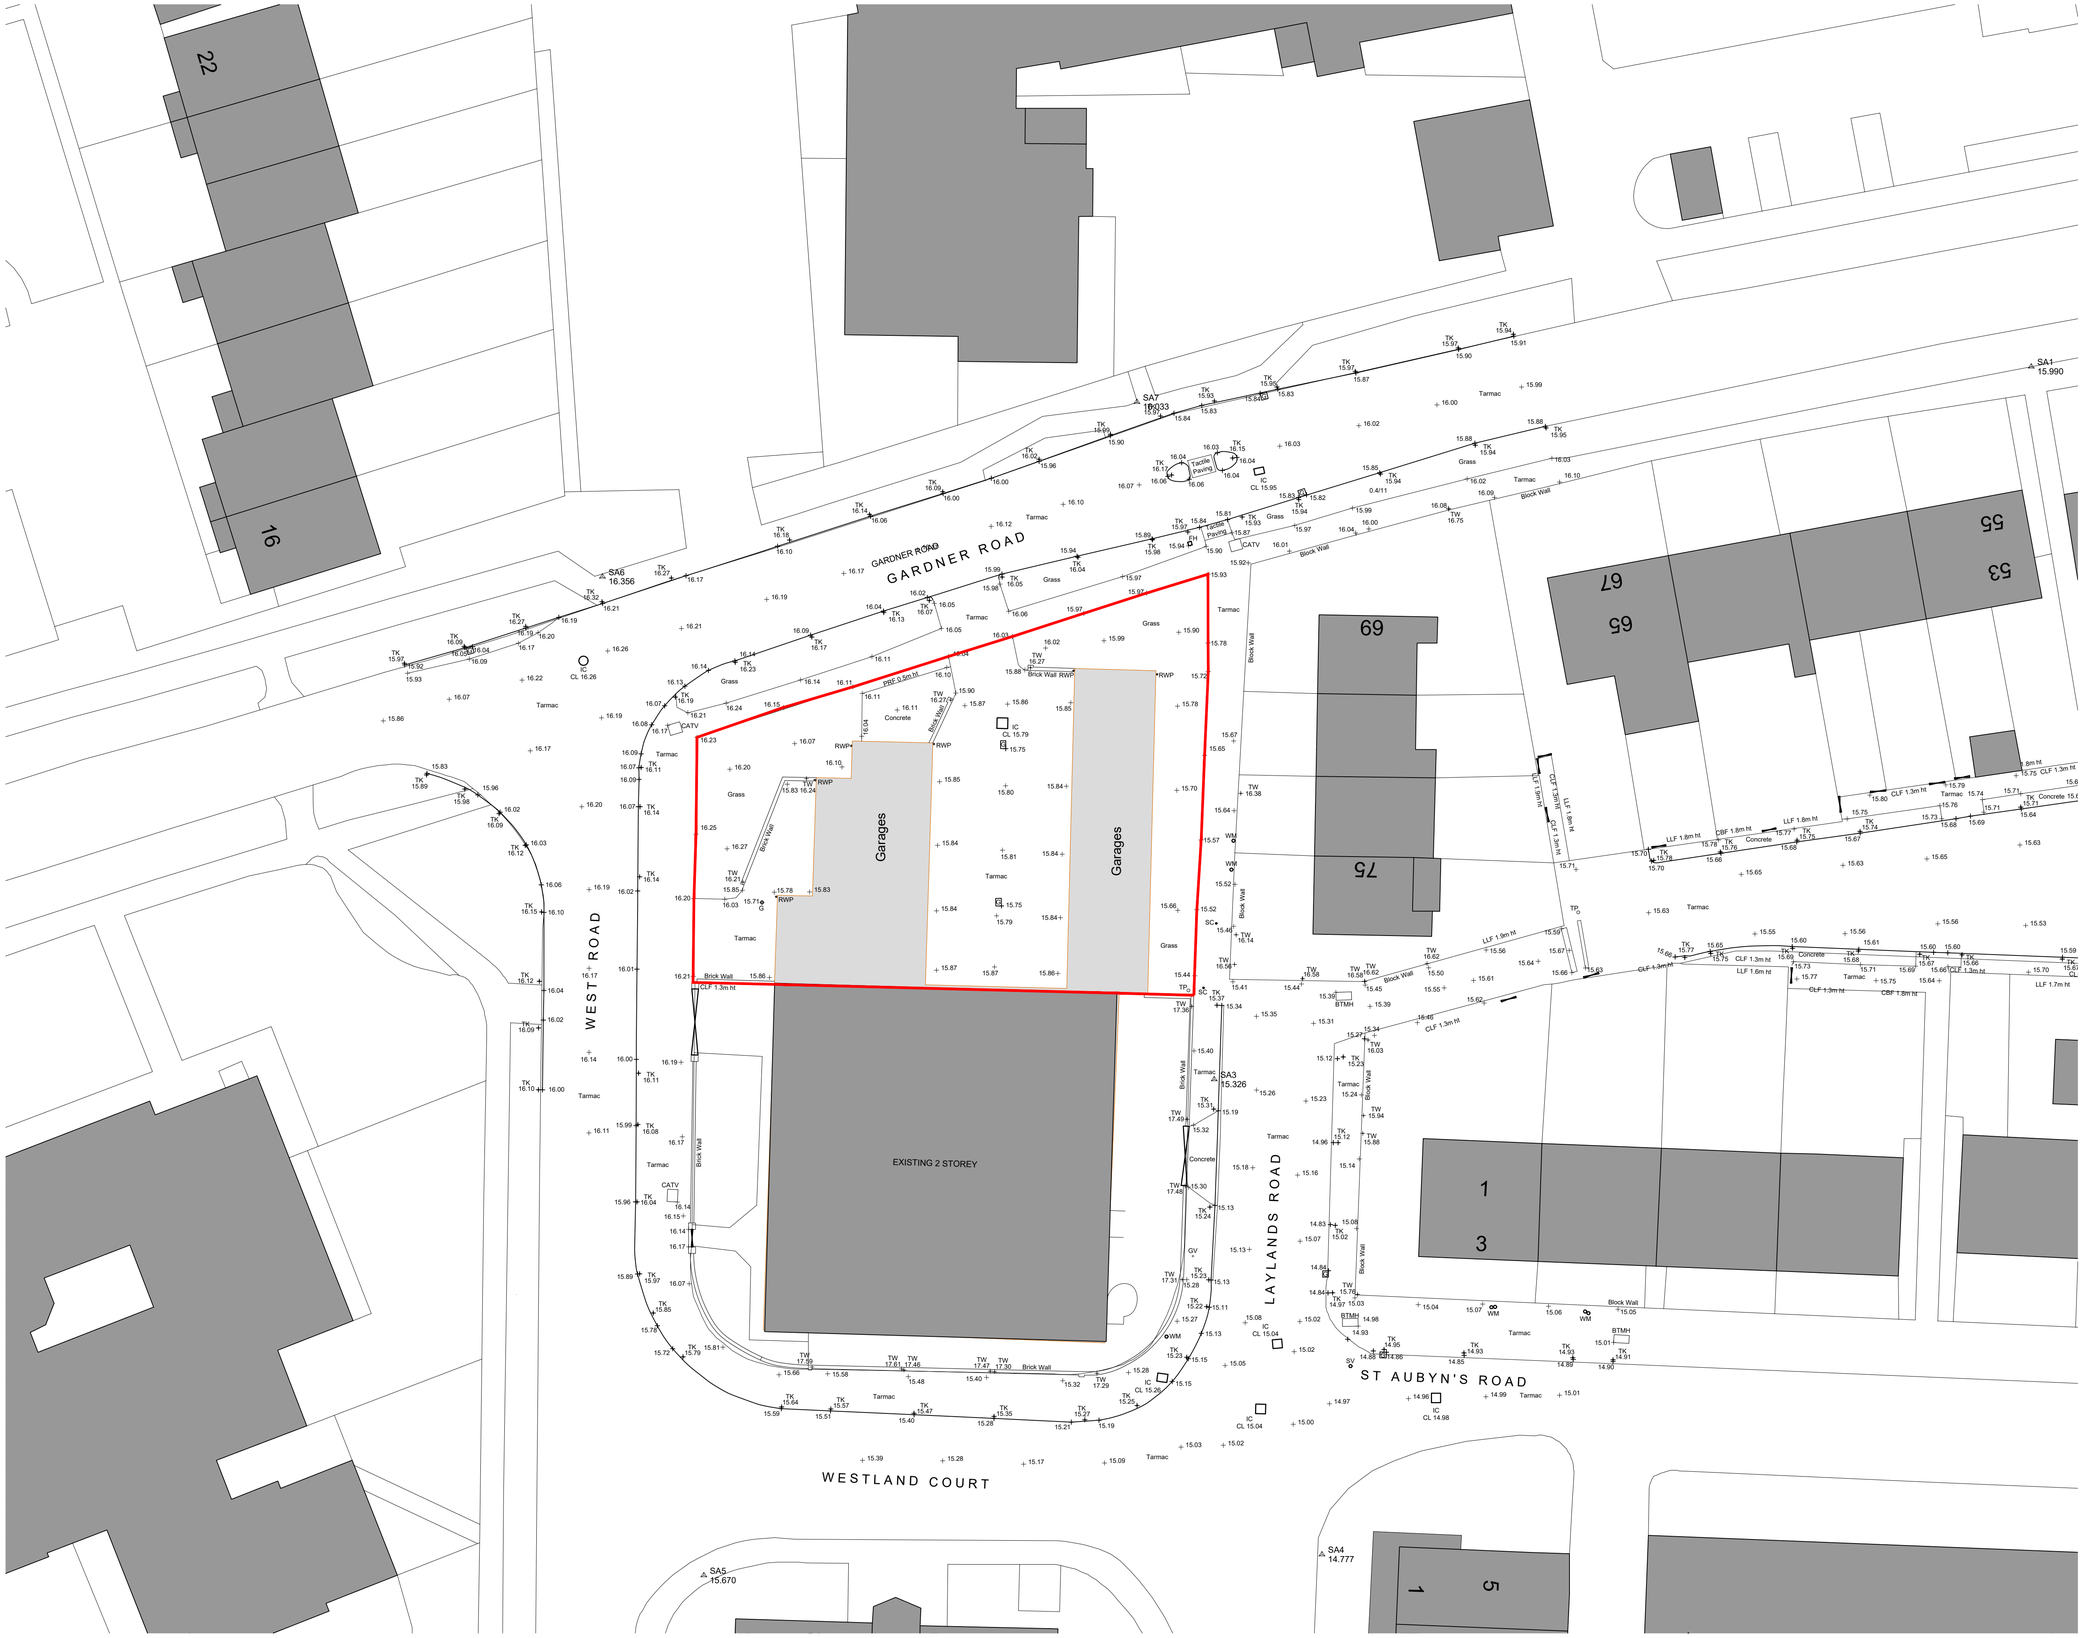

01 Existing Site Plan
Scale:1:200

1:200 @ A1
Scale in Metres
0 1 2 3 4 5 10 15 20

ISSUED FOR PLANNING

Rev	Date	Description
-	-	-
-	-	-
-	-	-
-	-	-
-	-	-
-	-	-
-	21/05/21	Issued for Planning

Yelo Architects Ltd
Mocatta House, Spaces,
Trafalgar Place,
Brighton
BN1 4DU

T 01273 608 444
E hello@yeloarchitects.com
W yeloarchitects.com
Twitter @yeloarchitects

PROJECT	YO415-AWDC Infill
DRAWING TITLE	Gardner Road Existing Site Plan
DRAWING NO	YO415-054
SCALE	1:200 @A1
DATE	21/05/21
REV	-