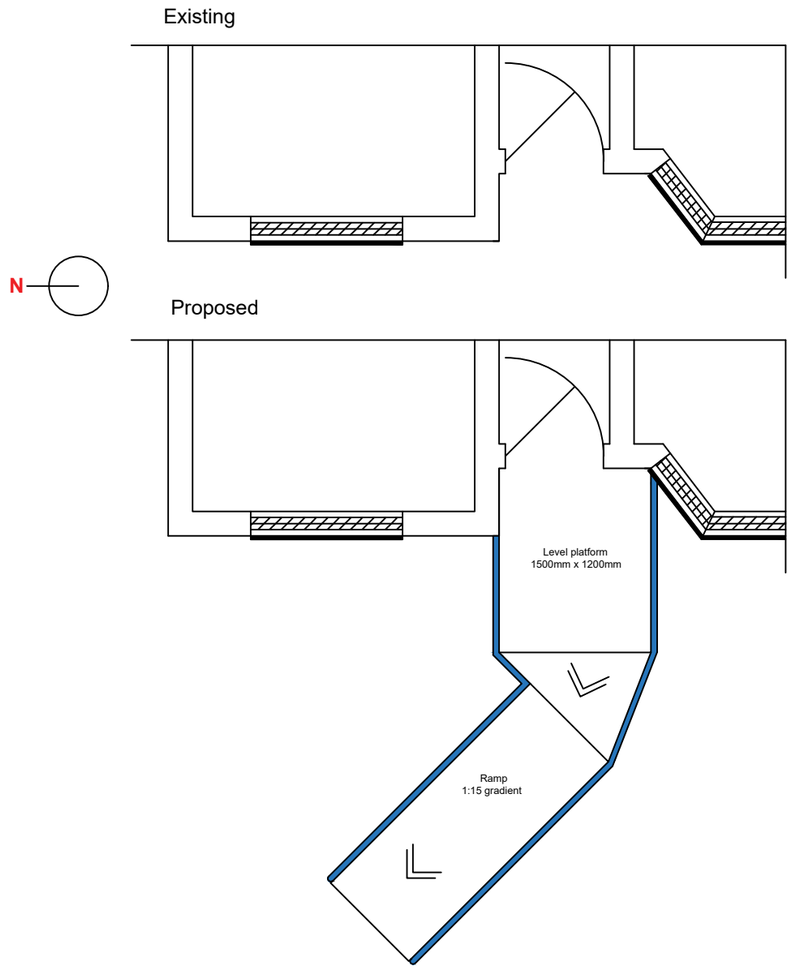

REV/1

Mrs Ella Winstanley
28 Silverdale Drive
Sompting
BN15 9SB

Access Adaptations

Scale: 1:50
Date: DEC 2019
Drawn: Zeki Kurekci

028/SIL

/01

ADUR & WORTHING HOME IMPROVEMENT ASSISTANCE
ADUR & WORTHING COUNCILS
PORTLAND HOUSE
RICHMOND ROAD
WORTHING
BN11 1HS

0 50 100