Note: All dimensions to be checked on site.

Dwg. No.	02
Date: 12.3.2012	Drawn: BLW
Scale: 1:200, 1:1250 @ A3 paper size	Rev:
Client:	

Title: Block & Location PLAN

Project: Proposed extension at,
9 The Orchard
Shoreham

BLW Architectural & Planning Services
12 West Street
Shoreham By Sea
West Sussex
BN43 5WT
01273 441009
07828688707
e-mail: penw@plwarchitectural.co.uk
website: plwarchitectural.co.uk

Copyright of:


PLANNING SERVICES
ADUR & WORTHING
PLAN | AWDM/1104/12
VALID DATE | 2 4 JUL 2012

BLOCK PLAN 1:200



1:200 Scale Bar
10m 20m 30m 40m 50m

Location PLAN 1:1250

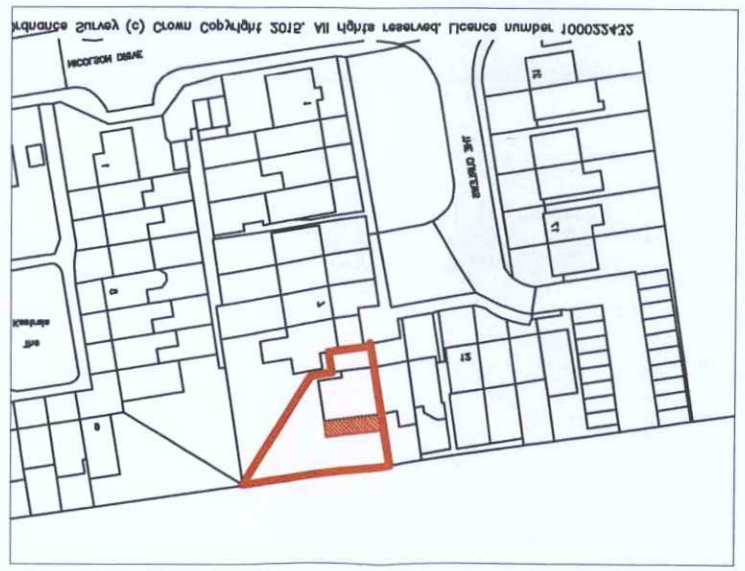

1:1250 Scale Bar
10m 20m 30m 40m 50m